


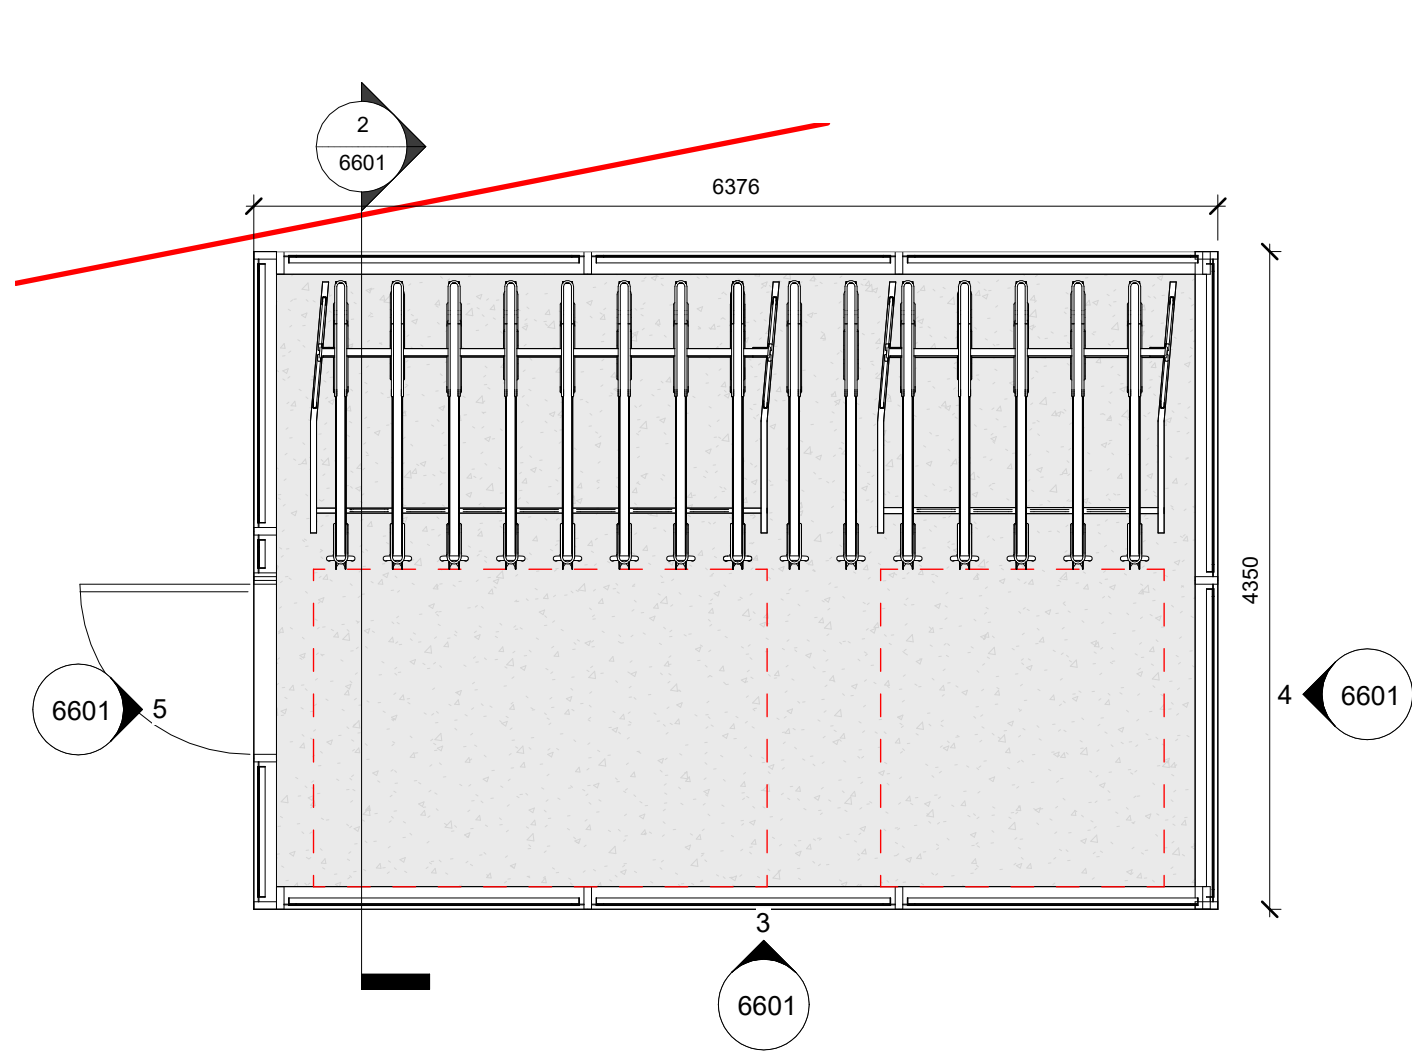


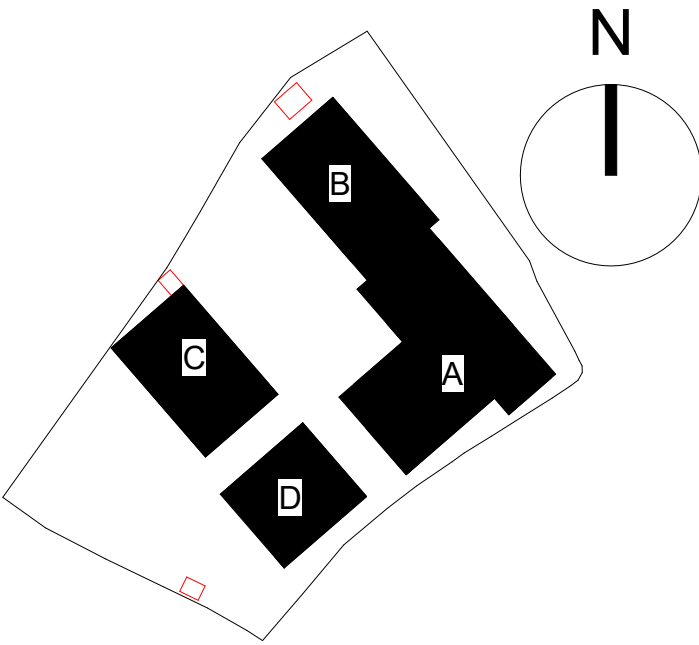


1 Secure Bicycle Lockup A Plan
1 : 50

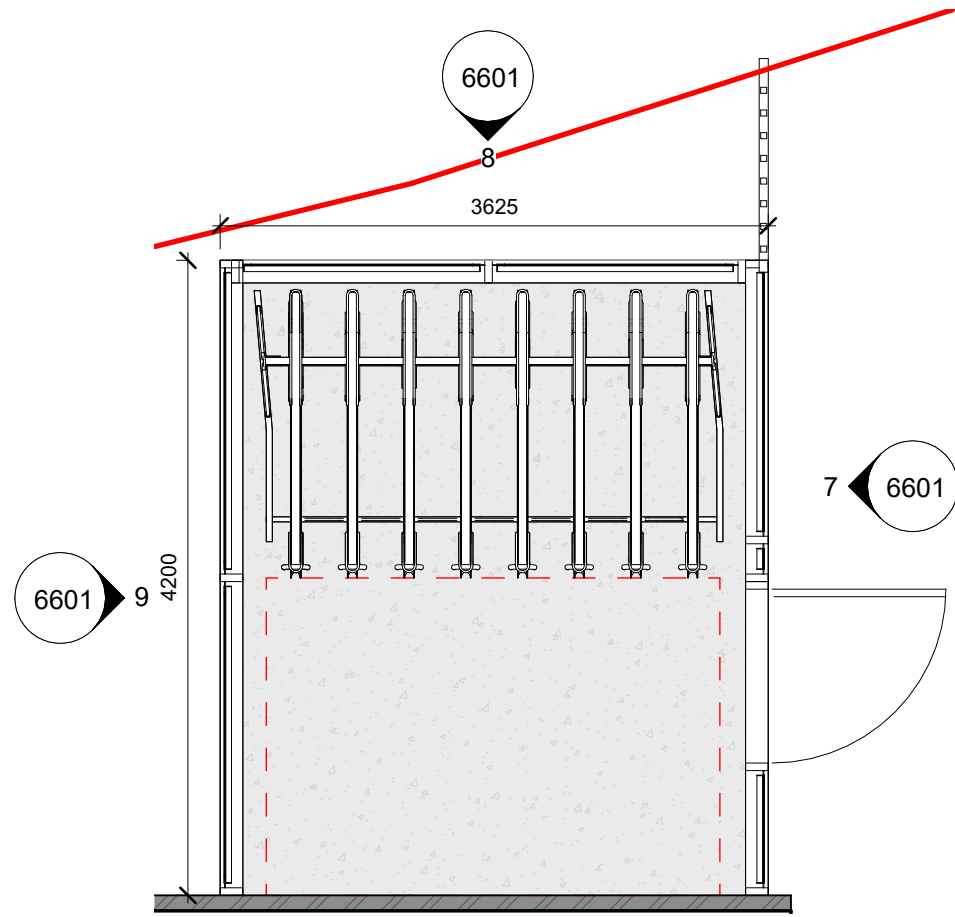


6 Secure Bicycle Lockup B Plan
1 : 50

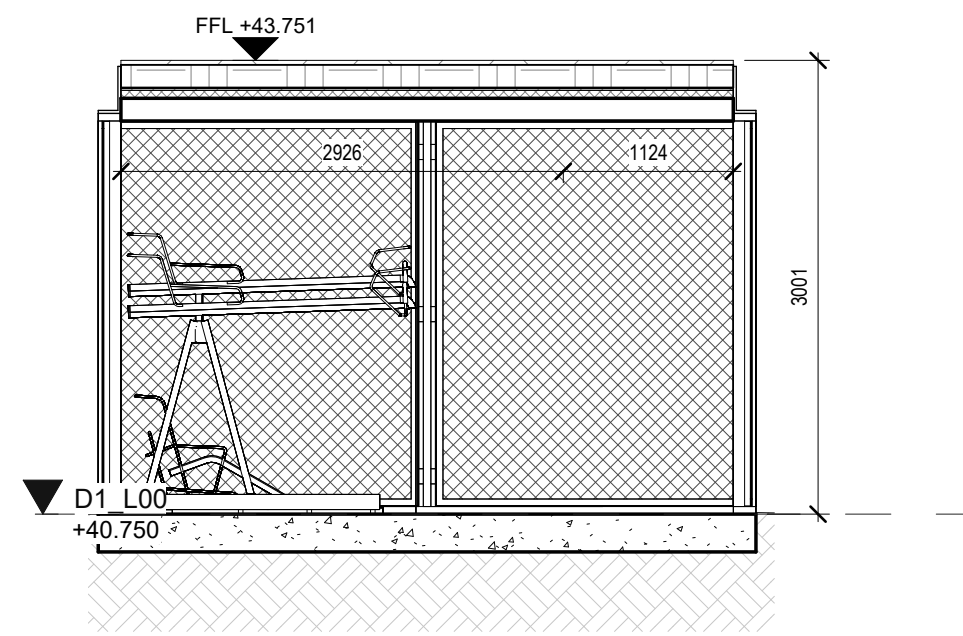


2 Typical Secure Bicycle Lockup A & B Section
1 : 50

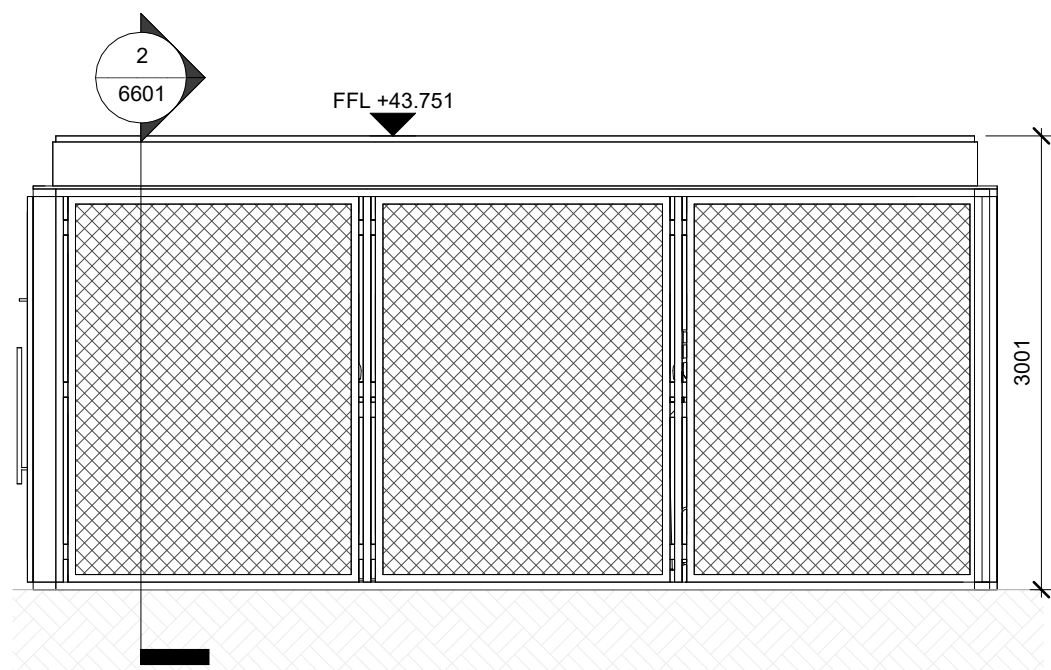


3 Secure Bicycle Lockup A Elevation 1
1 : 50

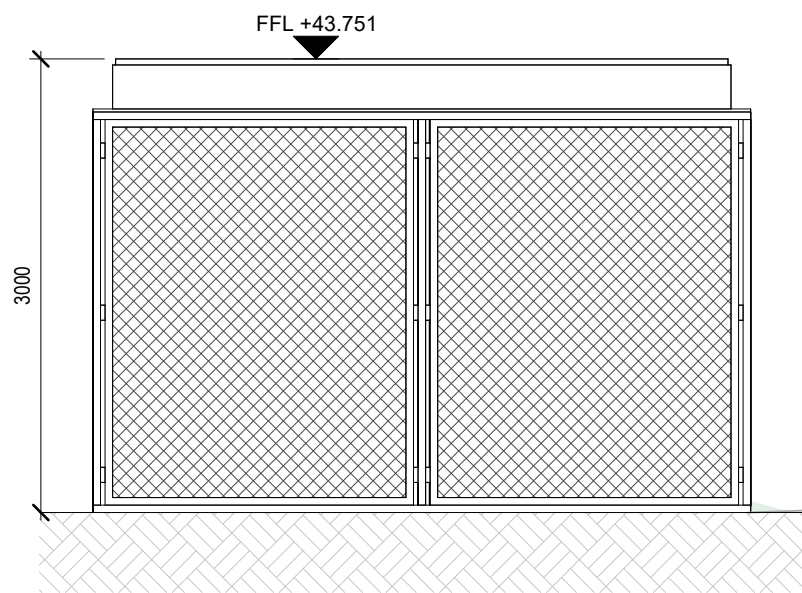


4 Secure Bicycle Lockup A Elevation 2
1 : 50

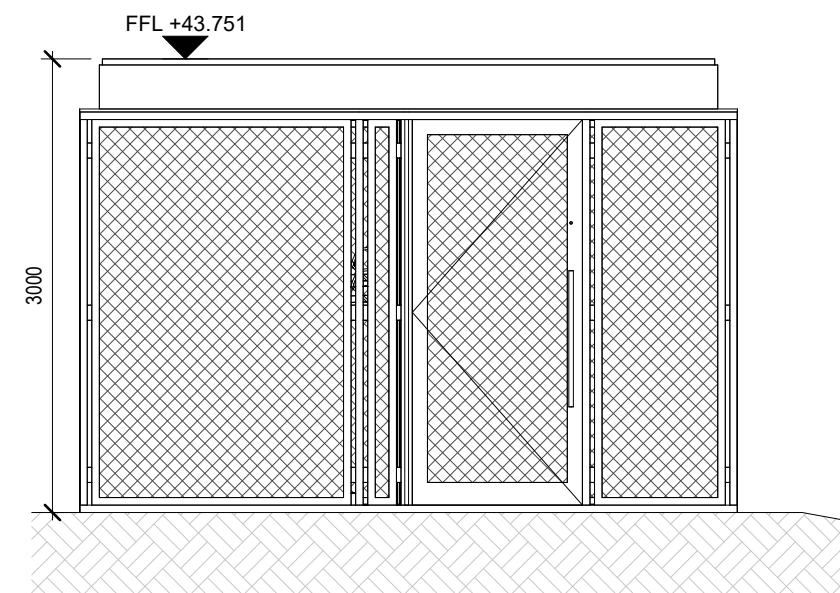


5 Secure Bicycle Lockup A Elevation 3
1 : 50

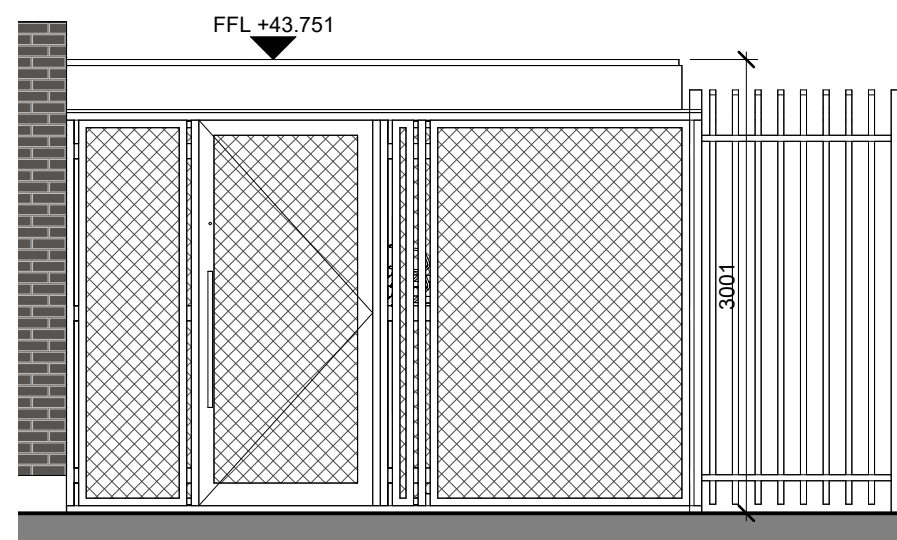


7 Secure Bicycle Lockup B Elevation 1
1 : 50

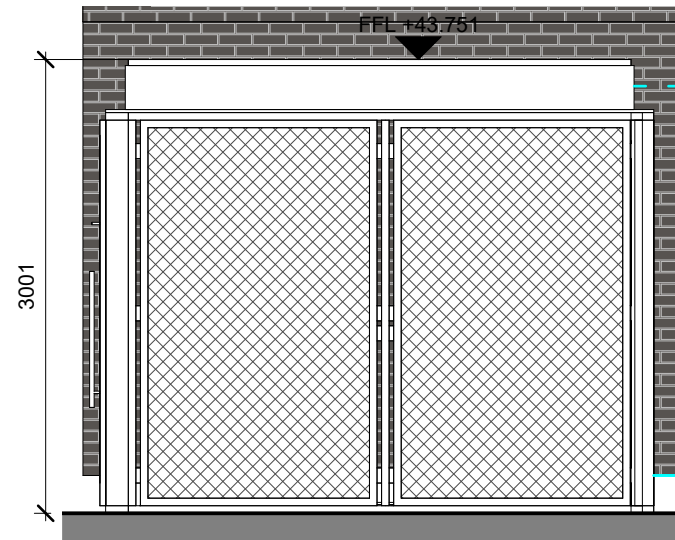


8 Secure Bicycle Lockup B Elevation 2
1 : 50

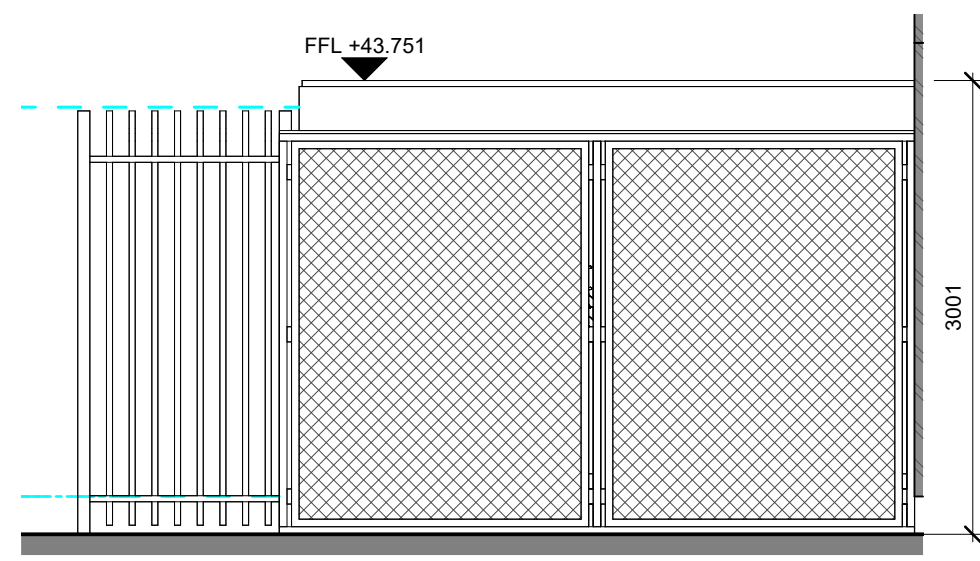


9 Secure Bicycle Lockup B Elevation 3
1 : 50

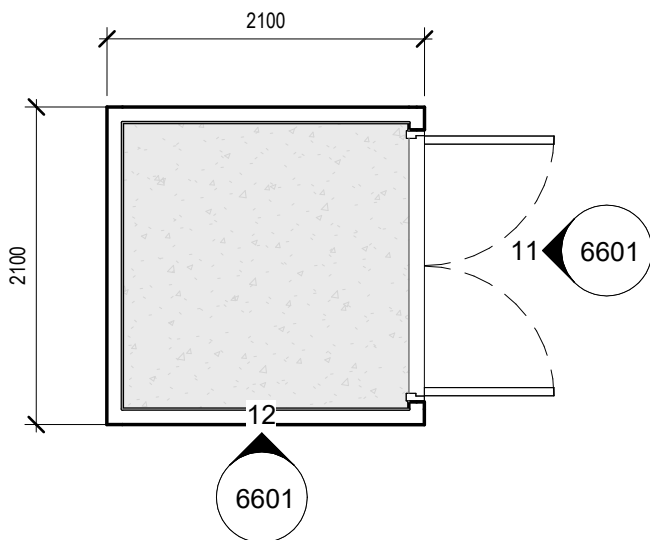

10 ESB Substation Plan
1 : 50

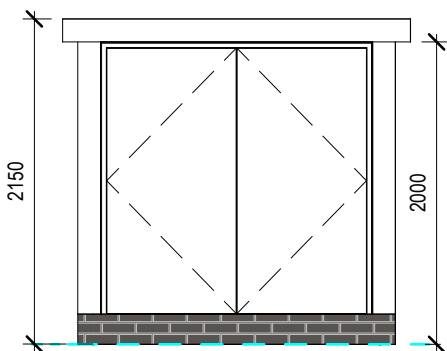

11 ESB Substation Front Elevation
1 : 50

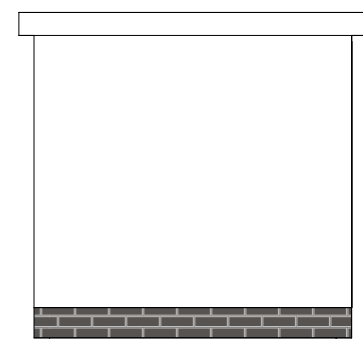

12 ESB Substation Side Elevations
1 : 50

REV	DATE	DESCRIPTION	CKH	DRN
P01	11/09/2026	ISSUED FOR PLANNING - LRD Stage 3	PT	EM

STATUS CODE DESCRIPTION
SUITABLE FOR PLANNING APPROVAL

CLIENT
URBAN LIFE

PROJECT
Ellenfield Place Beaumont Road

DRAWING
SECURE BICYCLE LOCKUP & ESB SUBSTATION

PROJECT NUMBER
951322
SCALE@ A1:
1 : 50

DATE
17/07/2026
DRAWN/CHECKED:
EM/ PT

STATUS CODE: S2
DRAWING NUMBER: EPB-HJL-XX-00-DR-A-6601
REVISION: P01

Henry J Lyons
Architecture + Interiors
henryjlyons.com
+353 1 888 3333
info@henryjlyons.com
51-54 Pearse Street
Dublin D02 KA66