




ALL DIMENSIONS TO BE CHECKED ON SITE
NO DIMENSIONS TO BE SCALED FROM THIS DRAWING
DRAWING IS TO BE READ IN CONJUNCTION WITH RELEVANT CONSULTANTS DRAWINGS

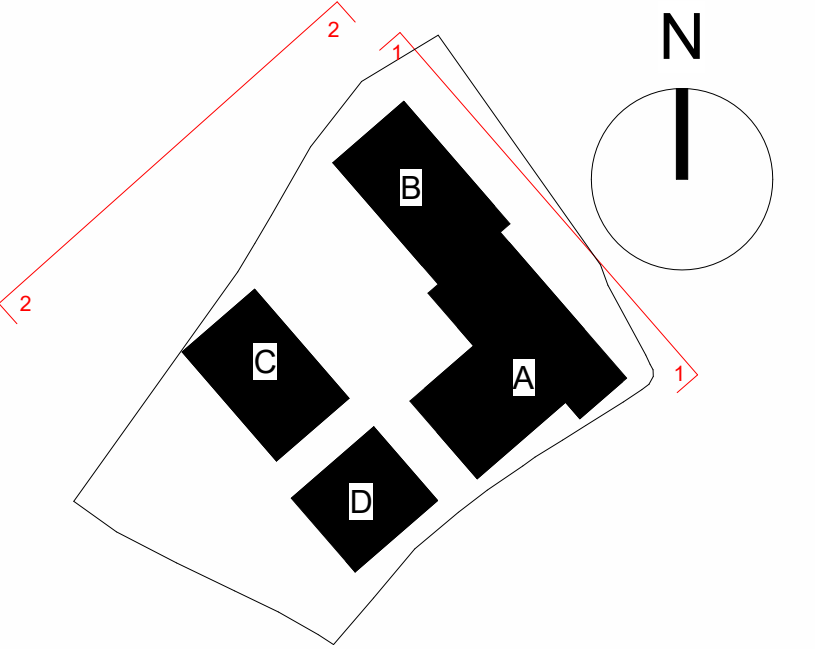

ELEVATION LEGEND

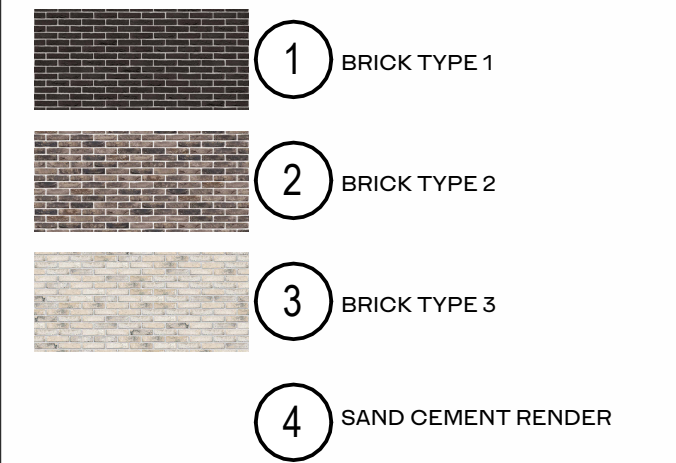

1 NORTH EAST
1 : 200

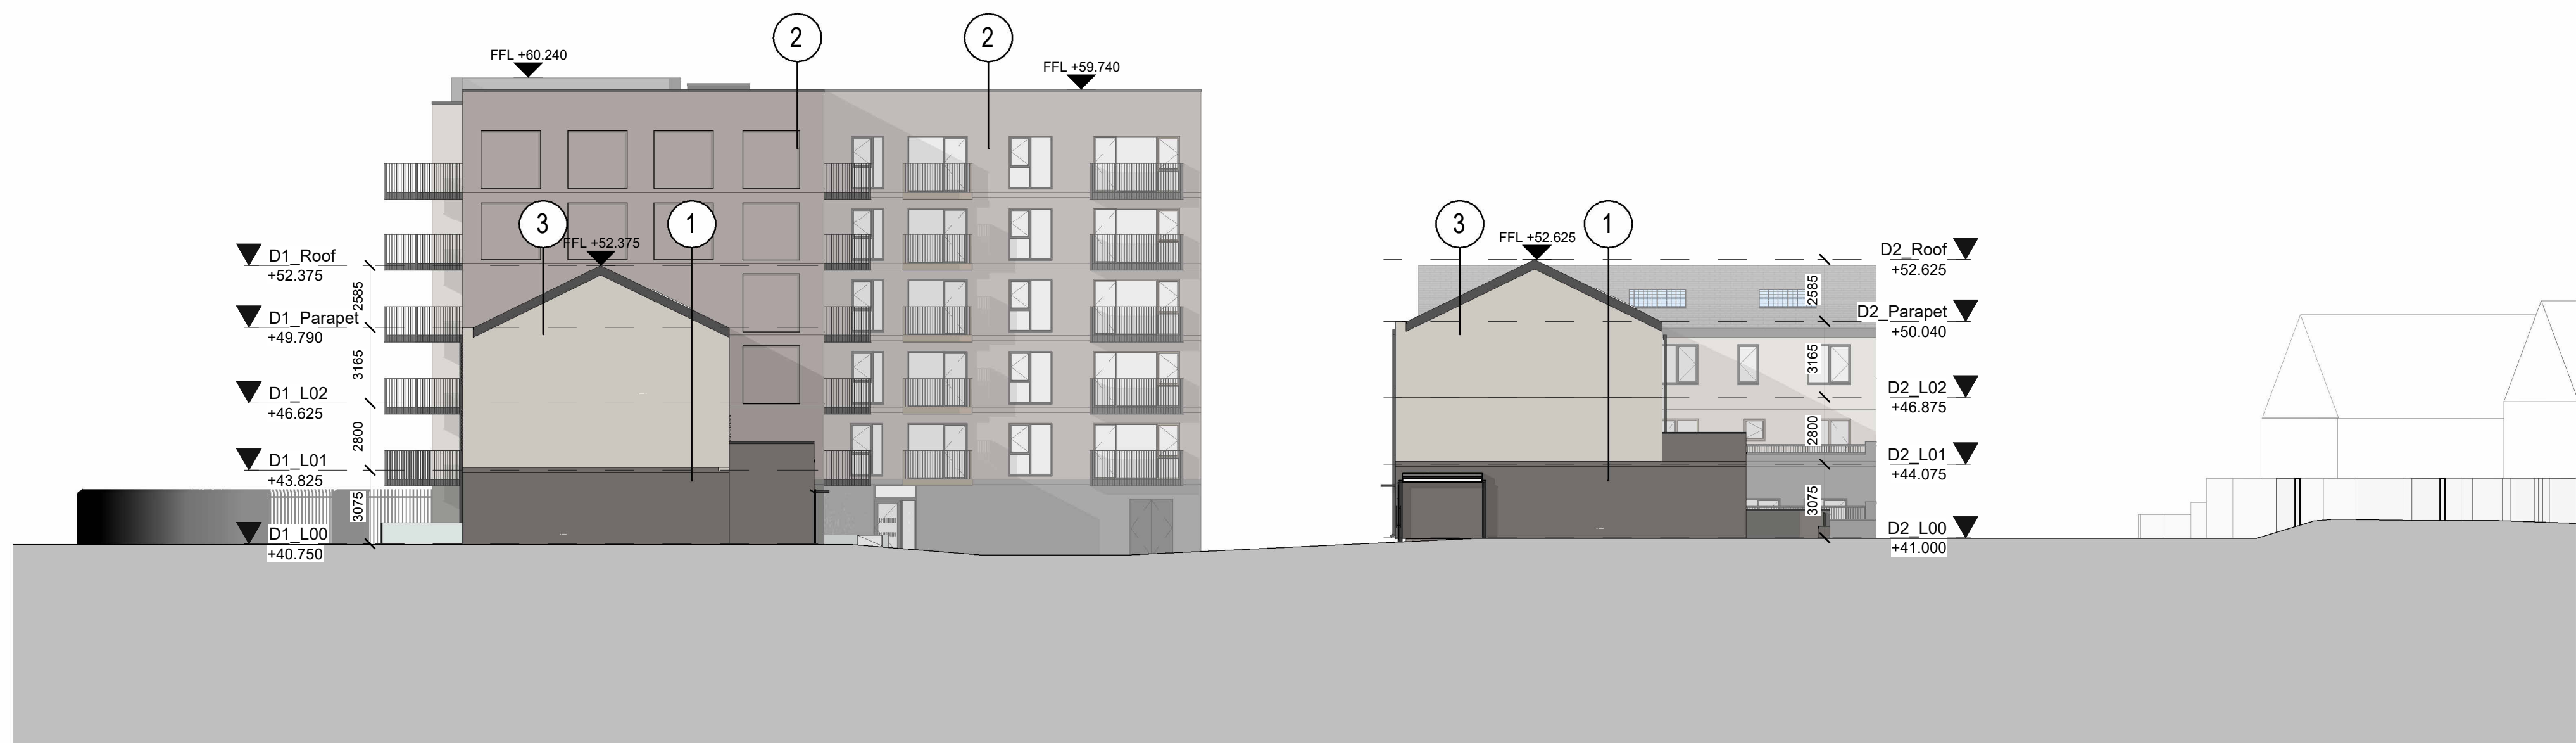

2 NORTH WEST
1 : 200

P01	11/09/2026	ISSUED FOR PLANNING - LR0 Stage 3		PT	EM
REV	DATE	DESCRIPTION		CKH	ORN

STATUS CODE DESCRIPTION

SUITABLE FOR PLANNING APPROVAL

CLIENT
URBAN LIFE

PROJECT
Ellenfield Place Beaumont Road

DRAWING

ELEVATIONS

NORTH EAST & NORTH WEST

PROJECT NUMBER 951322		DATE XXXX/XX/XX
SCALE@ A1: As indicated		DRAWN/CHECKED: Author/Checker
STATUS CODE:	DRAWING NUMBER	REVISION
A1	EPB-HJL-XX-ZZ-DR-A-2000	P01

Henry J Lyons

Architecture + Interiors +353 1 888 3333 51-54 Pearse Street
henryj Lyons.com info@henryj Lyons.com Dublin D02 KA66