



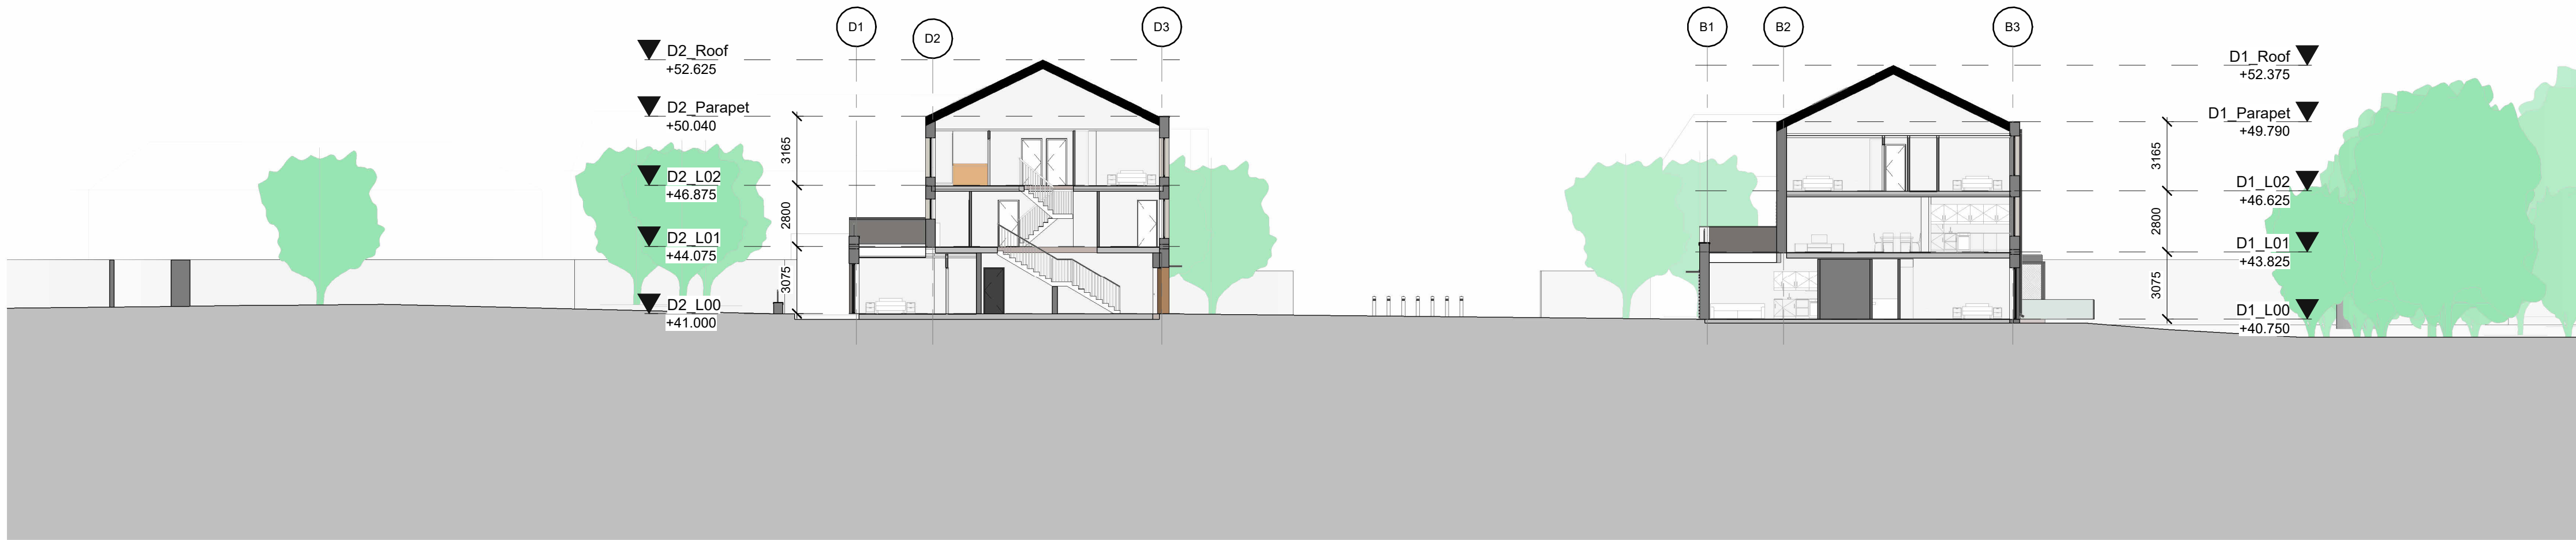

1 **Site Section A-A**  
1 : 200

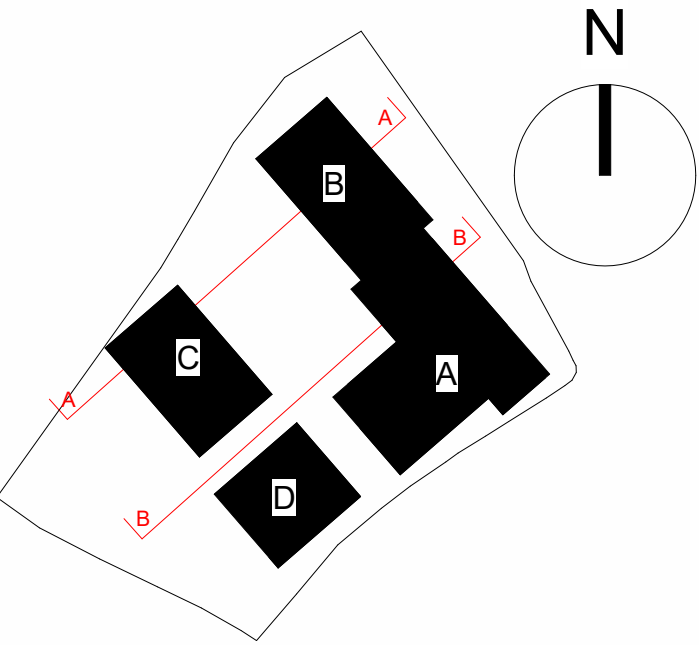

2 **Site Section B-B**  
1 : 200

|     |            |                                   |     |     |  |
|-----|------------|-----------------------------------|-----|-----|--|
|     |            |                                   |     |     |  |
|     |            |                                   |     |     |  |
| P01 | 11/09/2026 | ISSUED FOR PLANNING - LRD Stage 3 | PT  | EM  |  |
| REV | DATE       | DESCRIPTION                       | CKH | DRN |  |

STATUS CODE DESCRIPTION  
**SUITABLE FOR PLANNING APPROVAL**

CLIENT  
**URBAN LIFE**

PROJECT  
**Ellenfield Place Beaumont Road**

DRAWING  
**NORTH WEST SECTIONS**

|                          |                         |
|--------------------------|-------------------------|
| PROJECT NUMBER<br>951322 | DATE<br>07/07/25        |
| SCALE@ A1:<br>1 : 200    | DRAWN/CHECKED:<br>EM PT |

|              |                         |          |
|--------------|-------------------------|----------|
| STATUS CODE: | DRAWING NUMBER          | REVISION |
| A1           | EPB-HJL-XX-ZZ-DR-A-3000 | P01      |