ALL DIMENSIONS TO BE CHECKED ON SITE
NO DIMENSIONS TO BE SCALED FROM THIS DRAWING
DRAWING IS TO BE READ IN CONJUNCTION WITH RELEVANT CONSULTANTS DRAWINGS

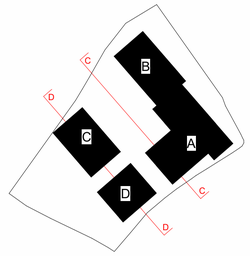

1 **Site Section C-C**
1 : 200

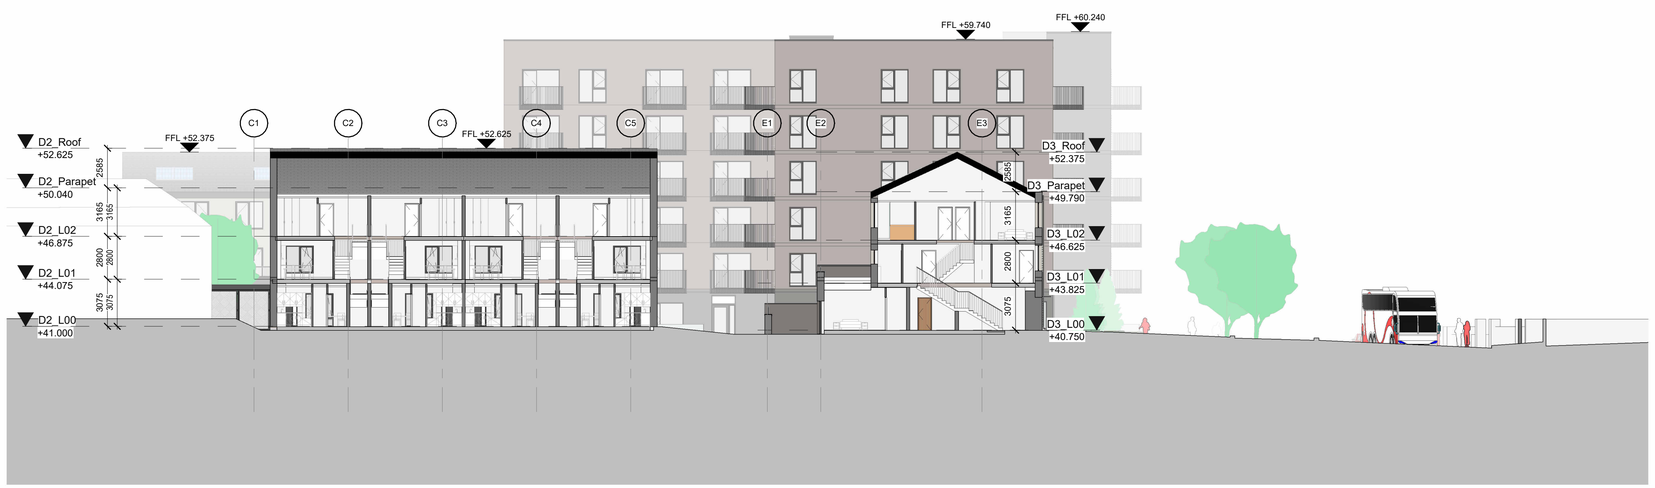

2 **Site Section D-D**
1 : 200

REV	DATE	DESCRIPTION	CKH	DRN
P01	11/09/2026	ISSUED FOR PLANNING - LRD Stage 3	PT	EM

STATUS CODE DESCRIPTION
SUITABLE FOR PLANNING APPROVAL

CLIENT
URBAN LIFE

PROJECT
Ellenfield Place Beaumont Road

DRAWING
NORTH EAST SECTIONS

PROJECT NUMBER
951322

DATE
07/07/25

SCALE@ A1:
1 : 200

DRAWN/CHECKED:
EM/ PT

STATUS CODE:
A1

DRAWING NUMBER
EPB-HJL-XX-ZZ-DR-A-3001

REVISION
P01

Henry J Lyons
Architecture + Interiors
henryjlyons.com
+353 1 888 3333
info@henryjlyons.com
51-54 Pearse Street
Dublin D02 KA66