



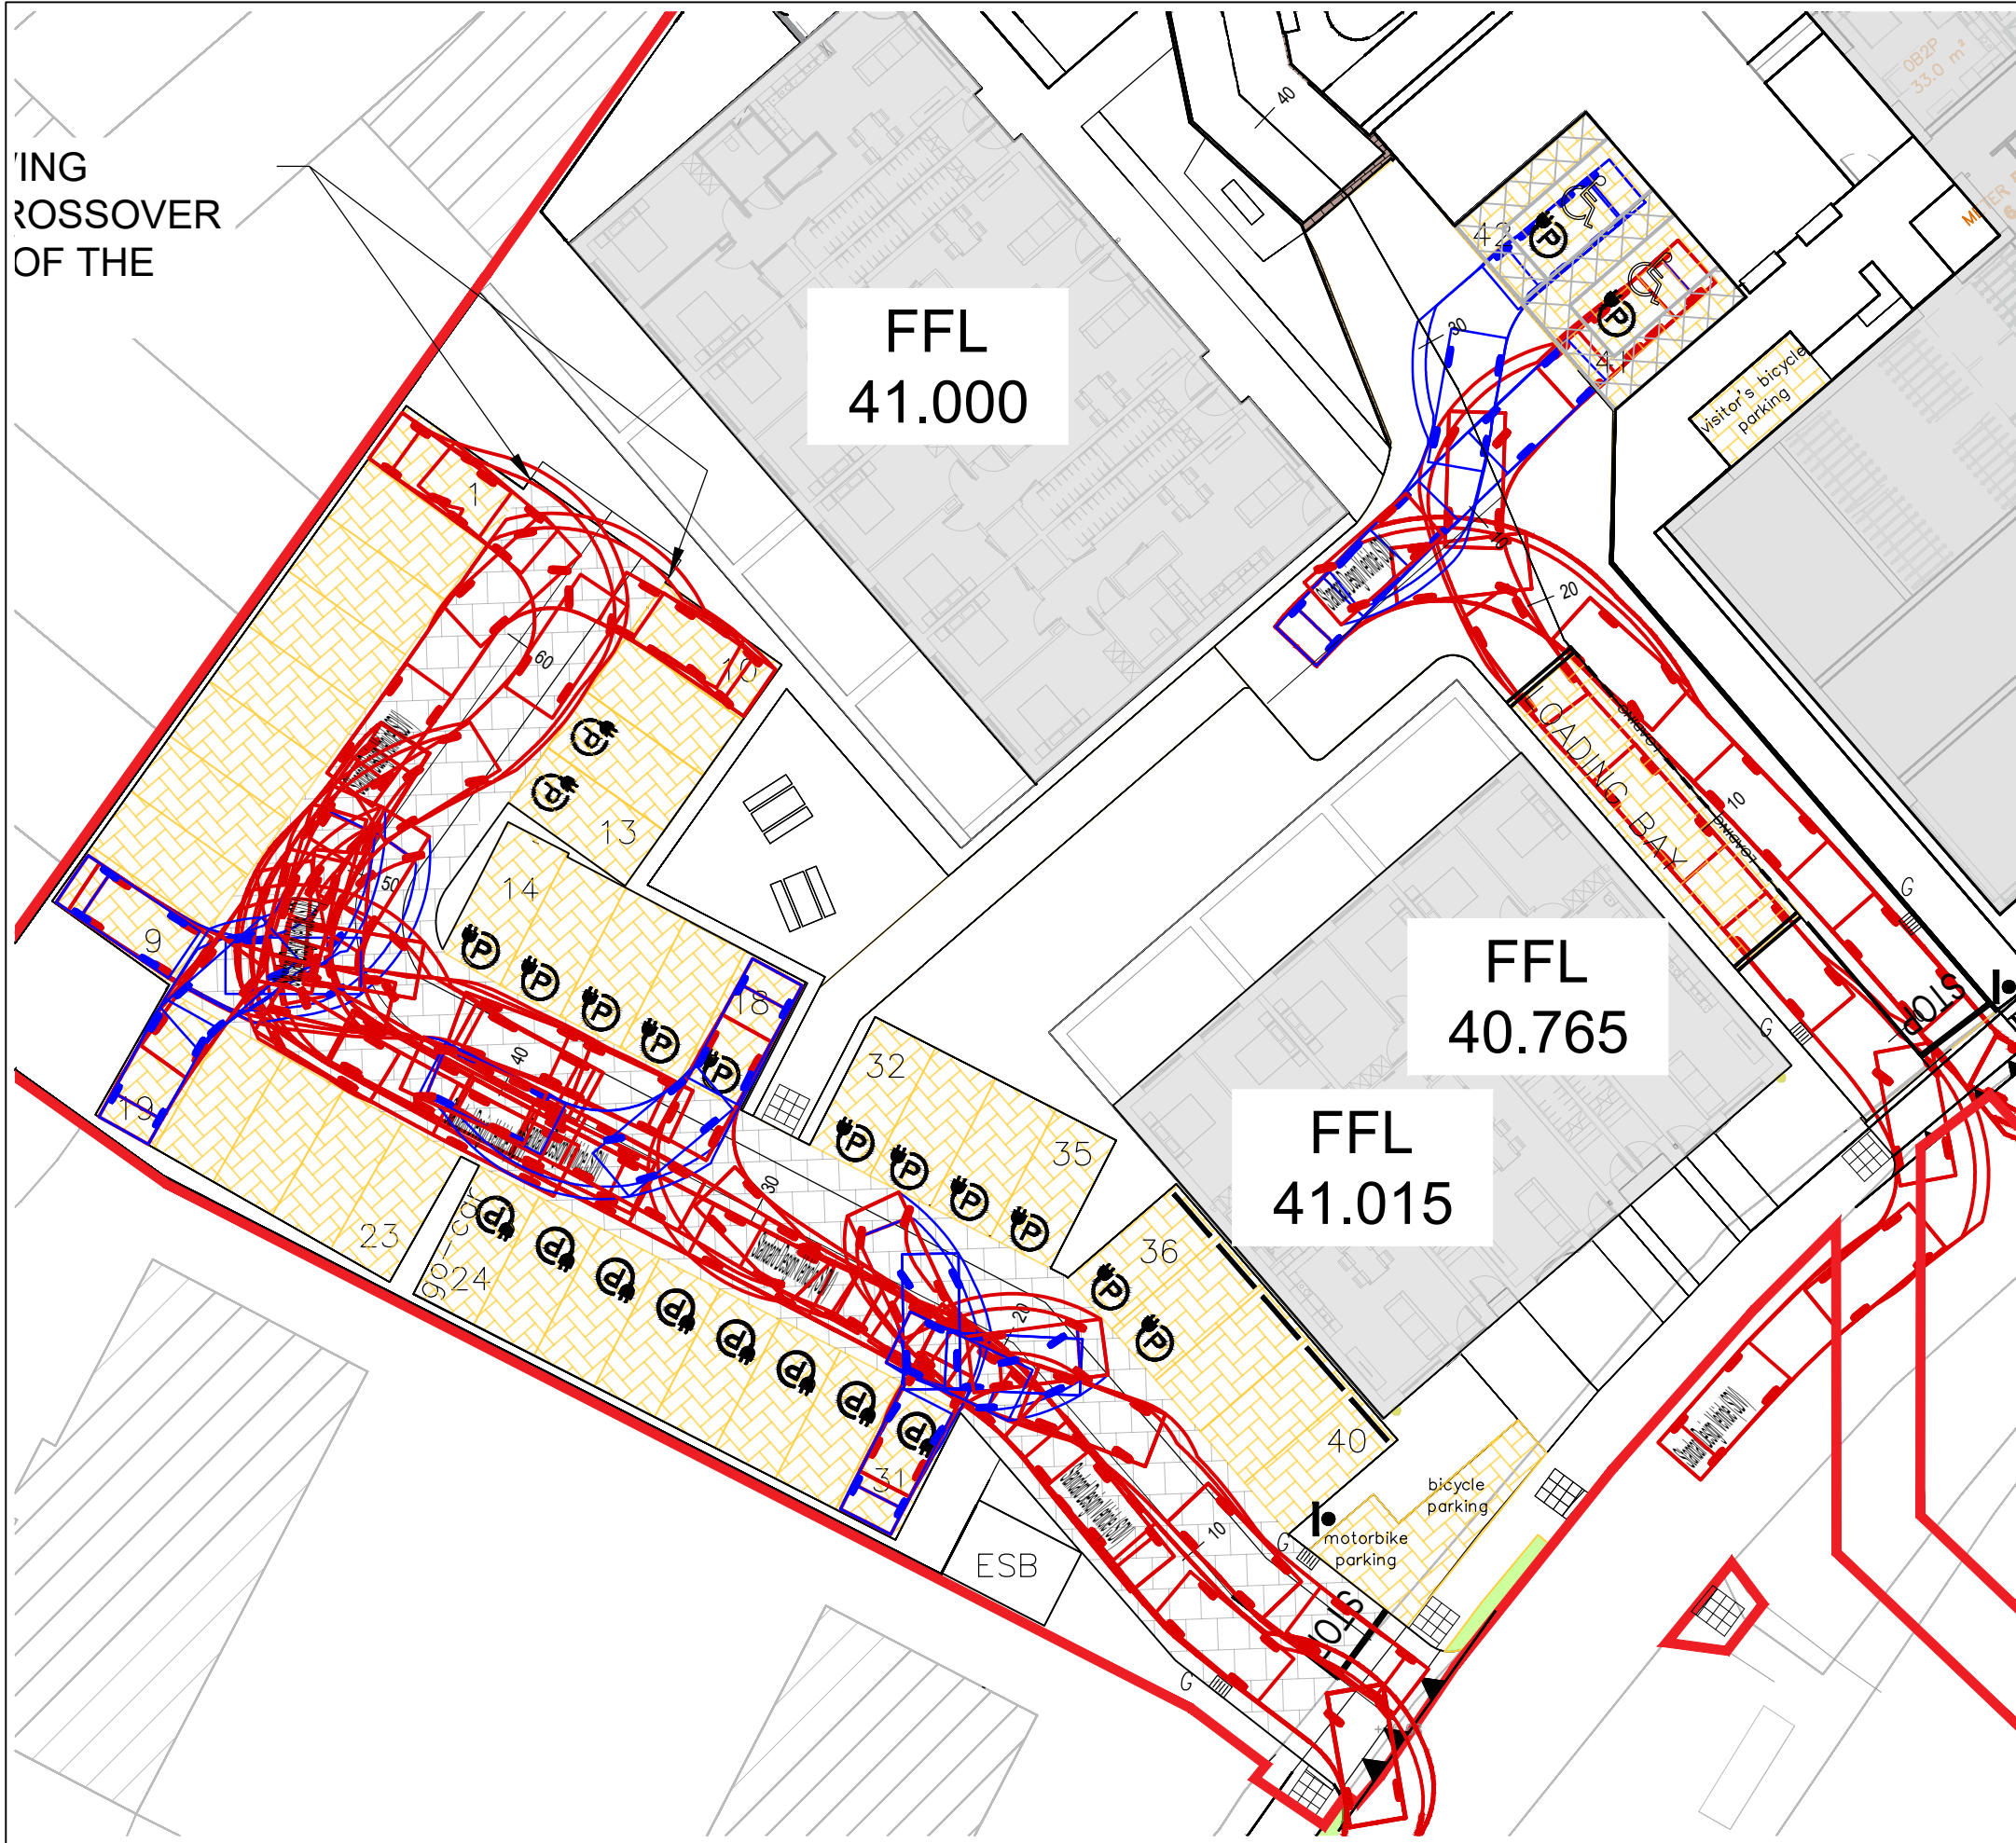

SWEPT PATH ANALYSIS - STANDARD CAR


SCALE 1: 250 @A1

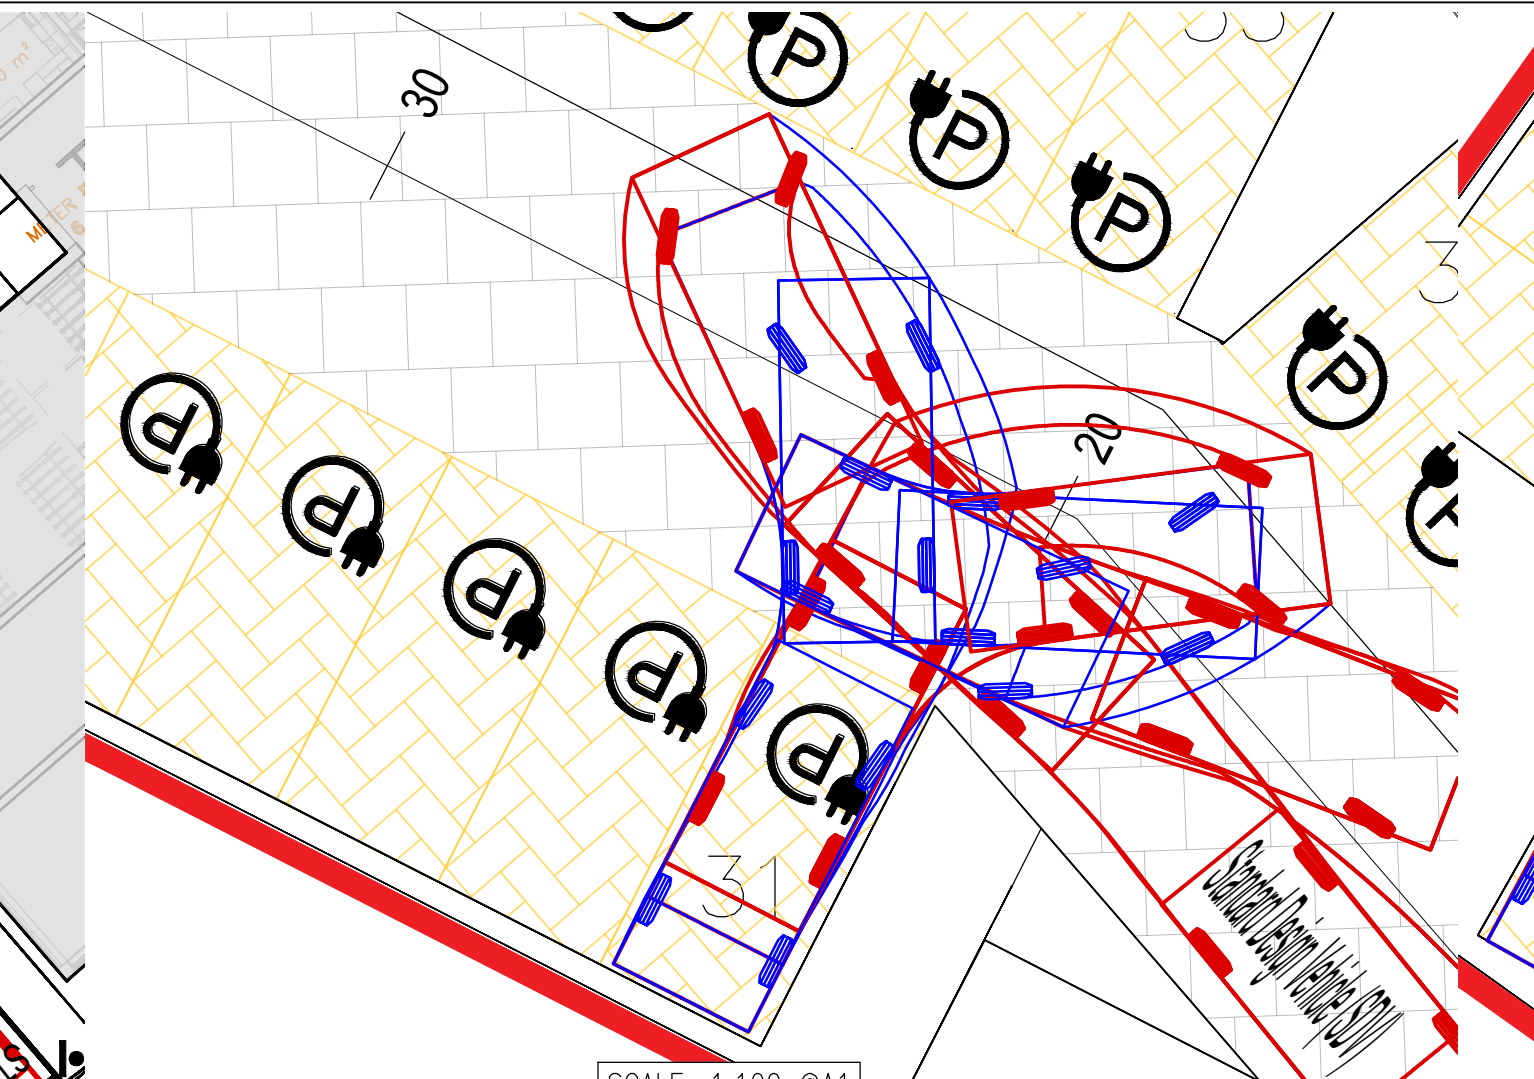


SCALE: 1:100 @A1




SCALE: 1:100 @A1

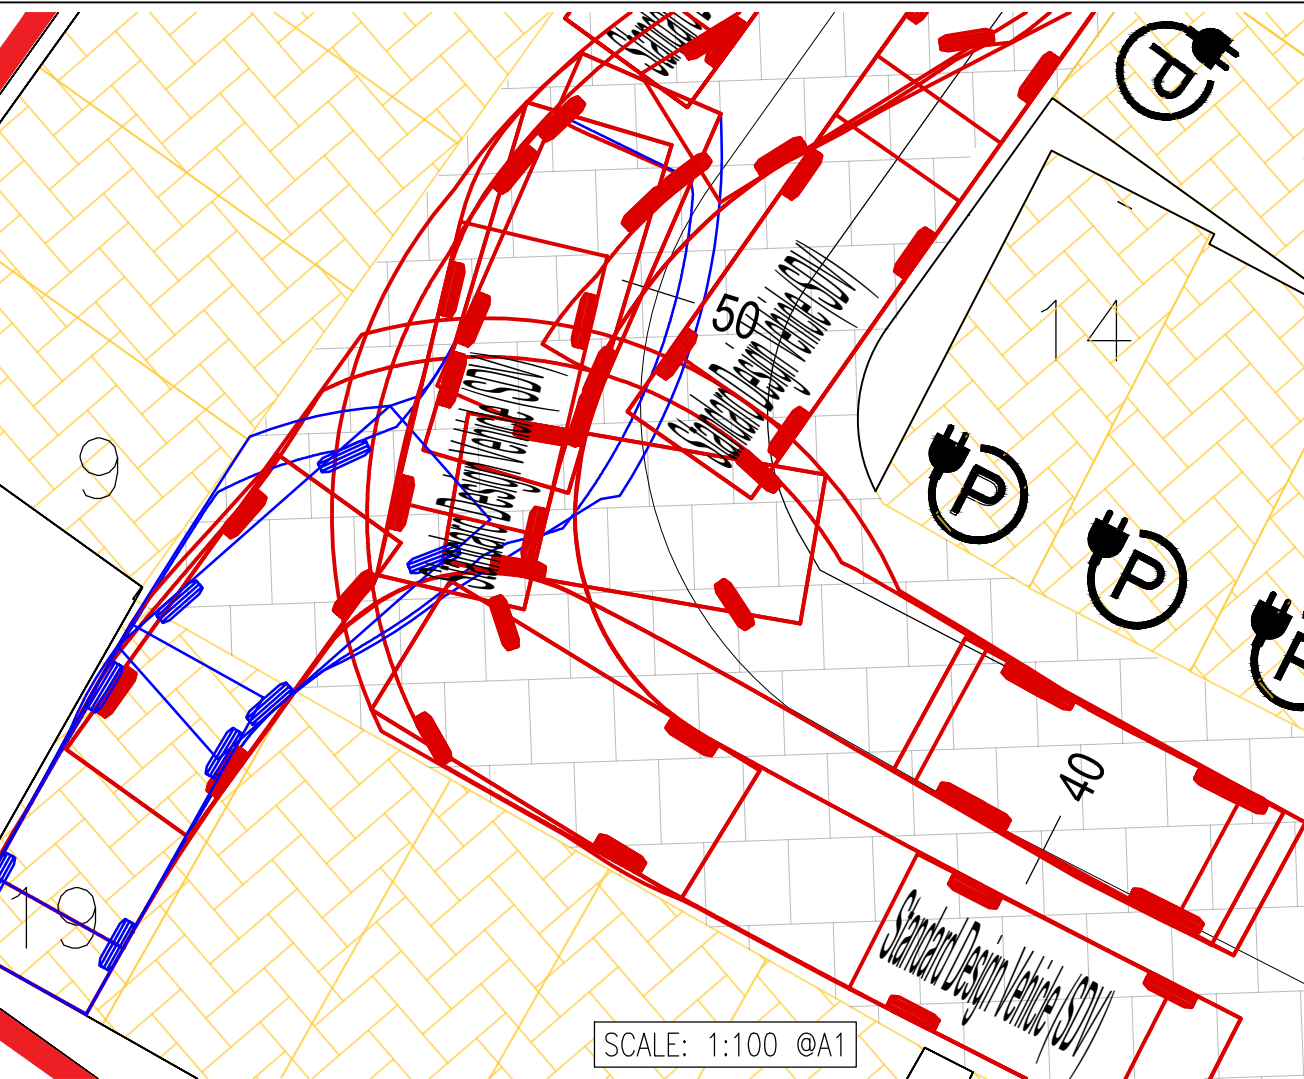

SCALE: 1:100 @A1

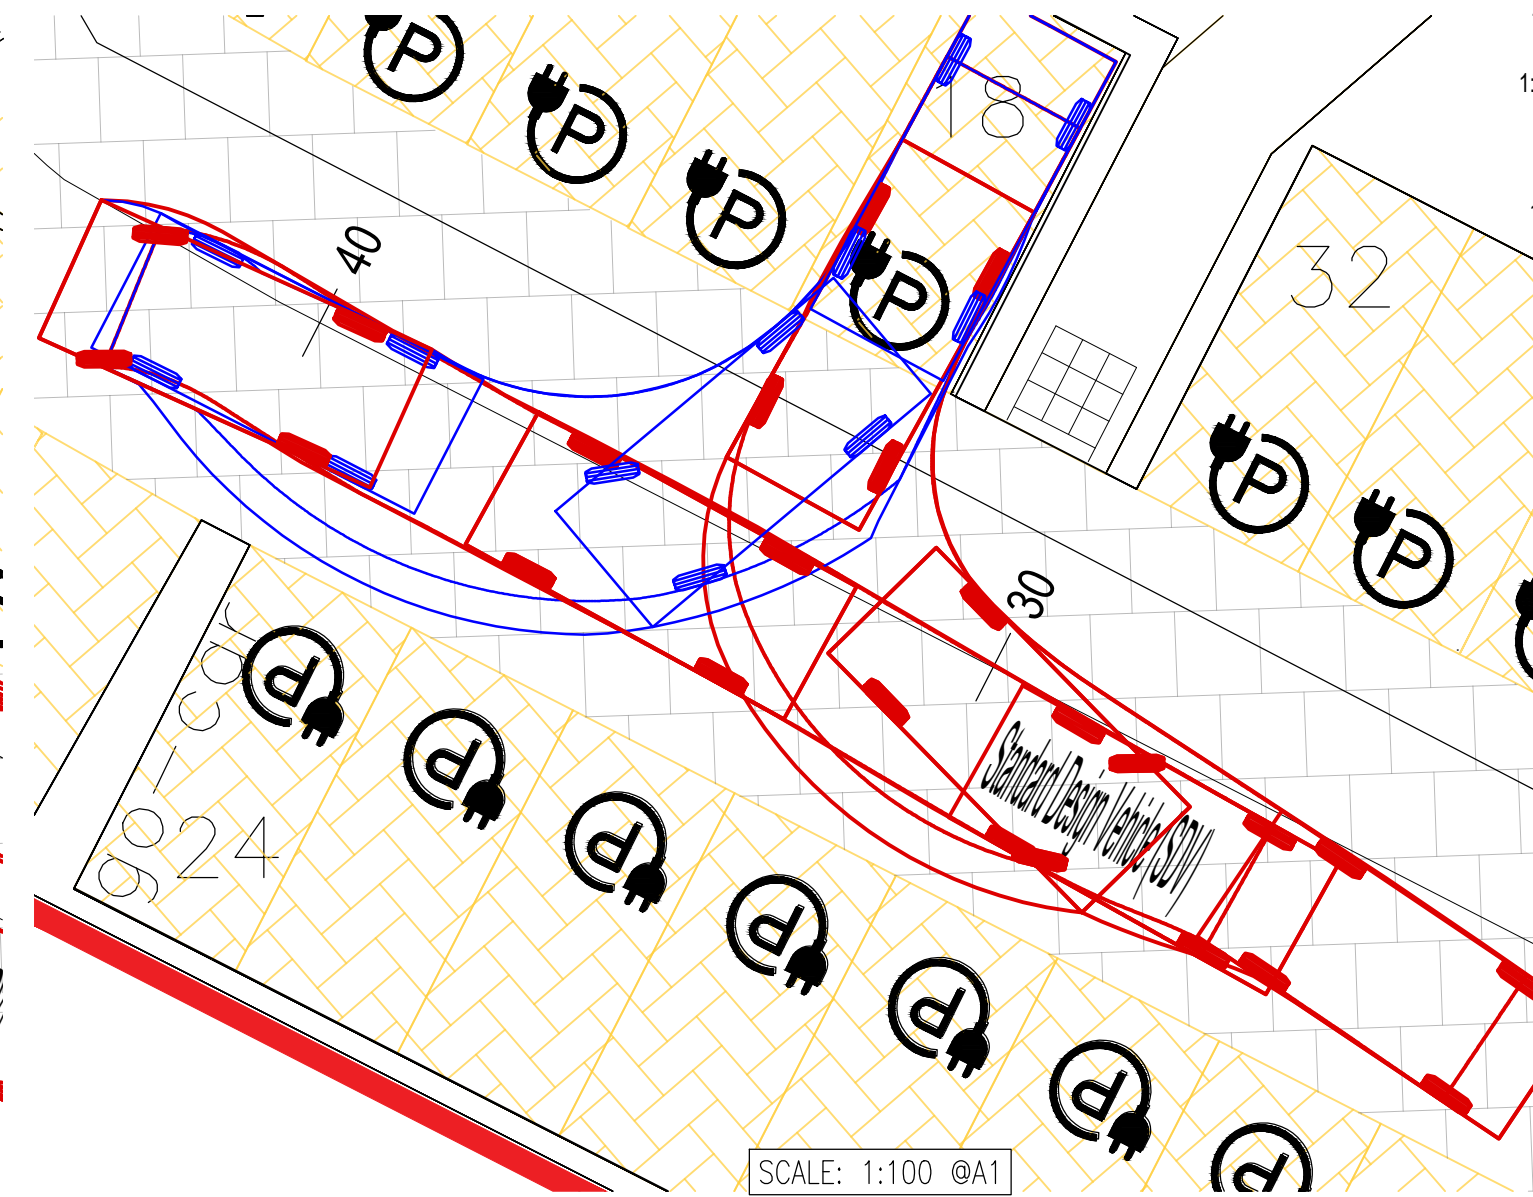

SCALE: 1:100 @A1


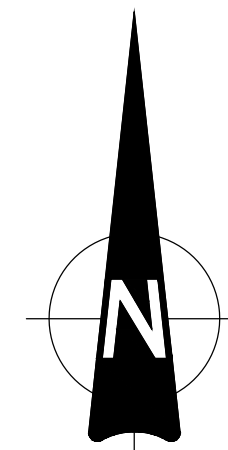


This drawing should not be scaled. Dimensions to be verified on site.
Any discrepancies should be referred to the Engineer prior to work being put in hand.
This drawing is the property of Waterman Moylan Consulting Engineers Limited and is
issued on the condition that it is not copied, reproduced, retained or disclosed to any unauthorized person, either
wholly or in part without the consent in writing of
Waterman Moylan Consulting Engineers Limited
Block S East Point Business Park, Dublin D03 H3F4 Ireland
T: +353 1 664 8900

NOTES:


- DO NOT SCALE. USE FIGURED DIMENSIONS ONLY.
- THIS DRAWING IS TO BE READ IN CONJUNCTION WITH ALL OTHER RELEVANT ARCHITECTURAL AND ENGINEERING DRAWINGS.

LEGEND:

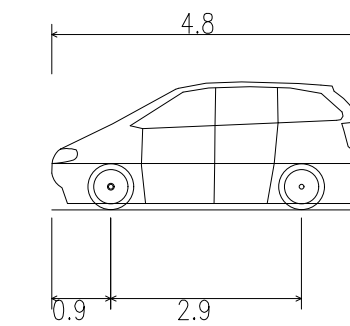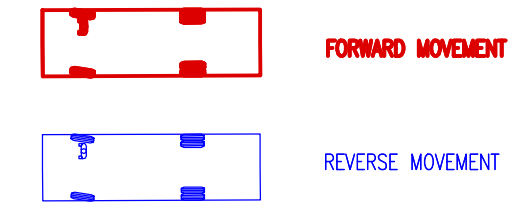

STANDARD DESIGN VEHICLE (SDV)

OVERALL LENGTH	4.800M
OVERALL WIDTH	2.000M
OVERALL BODY HEIGHT	1.950M
MIN BODY GROUND CLEARANCE	0.100M
TRACK WIDTH	2.000M
LOCK-TO-LOCK TIME	4.00S
WALL TO WALL TURNING RADIUS	6.000M

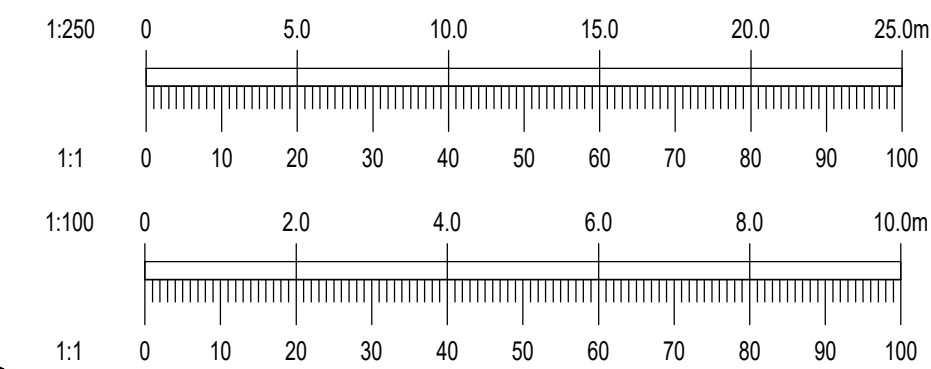

Rev	Date	Description	By	Chk
Amendments				

PROPOSED RESIDENTIAL DEVELOPMENT
ELLENFIELD PLACE, BEAUMONT ROAD,
DUBLIN 9

SWEPT PATH ANALYSIS - STANDARD CAR

URBAN LIFE



BLOCK S, EASTPOINT BUSINESS PARK, ALFIE BYRNE ROAD,
DUBLIN D03 H3F4 IRELAND. Tel: (01) 664 8900
Email: info@waterman-moylan.ie www.waterman-moylan.ie

FOR PLANNING ONLY

Designed By	BL	Approved	BG	Waterman Ref	20-048
-------------	----	----------	----	--------------	--------

Drawn By	SH	Date	SEPT.2026	As Shown @A1	
----------	----	------	-----------	--------------	--

Project	Originator	Volume	Level	Type	Role	Number	Revision
---------	------------	--------	-------	------	------	--------	----------

PRD	- WMC	- ZZ	- XX	- DR	- C	- P2050	-
-----	-------	------	------	------	-----	---------	---