




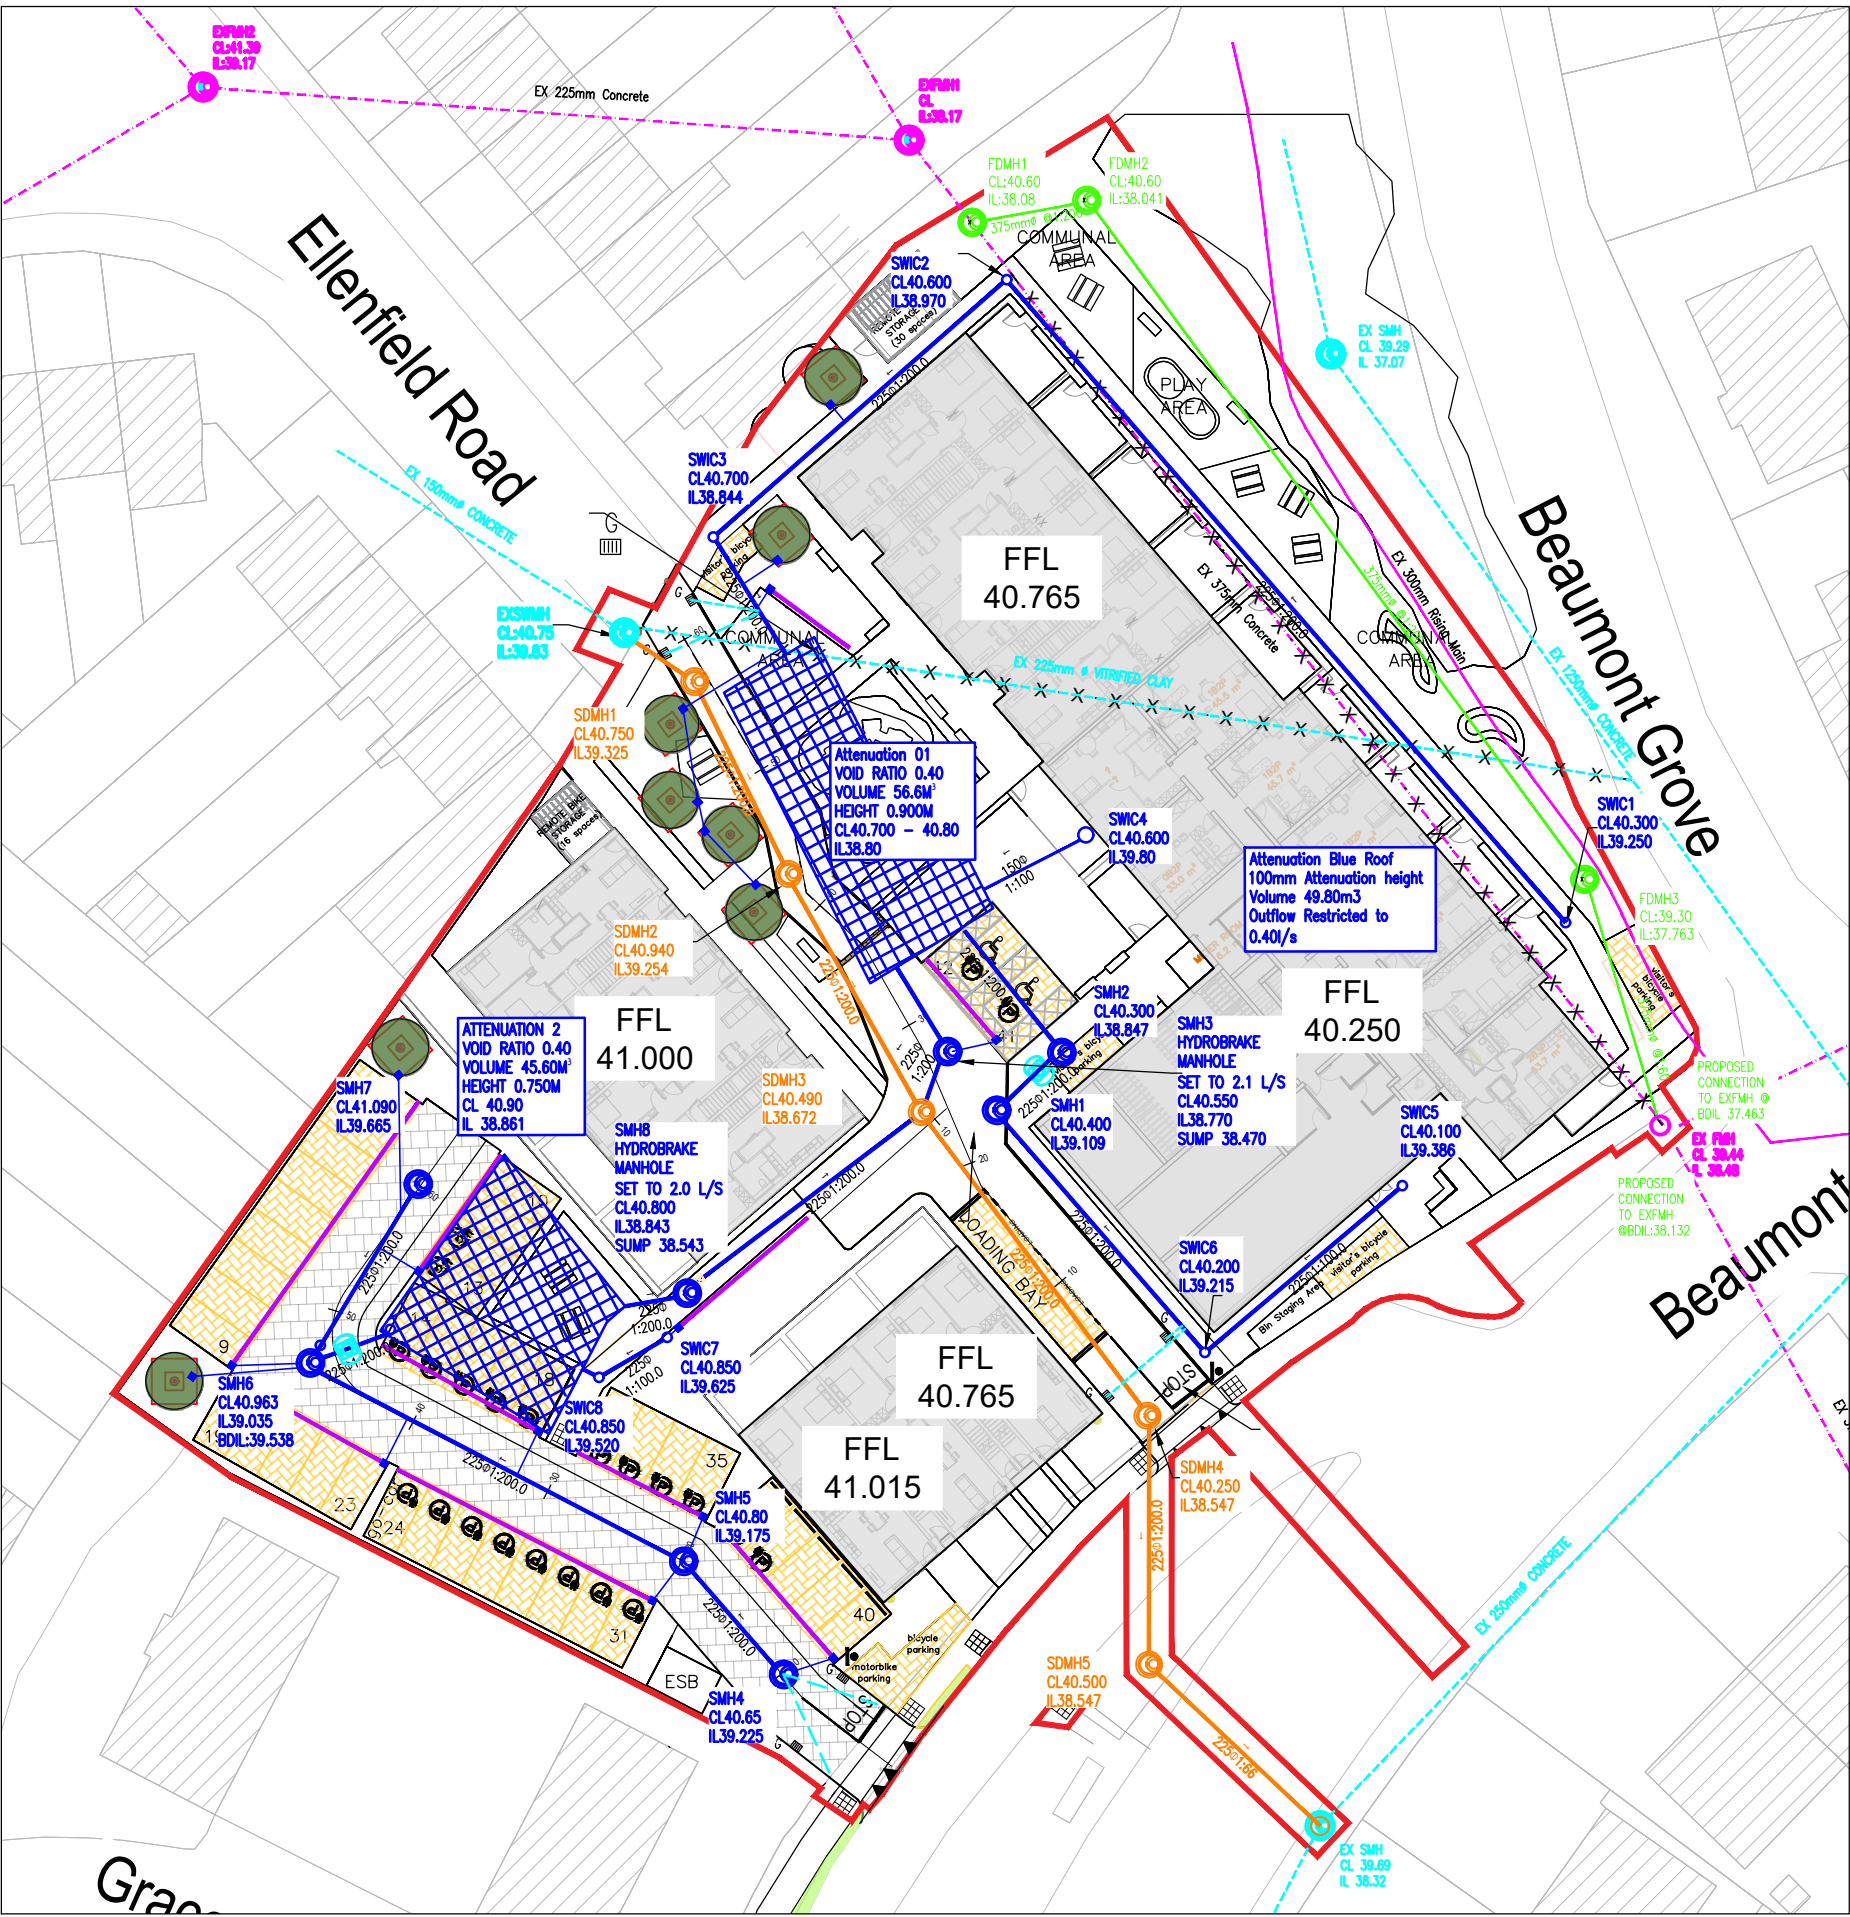


PROPOSED KEY PLAN
SCALE 1:500 @ A1

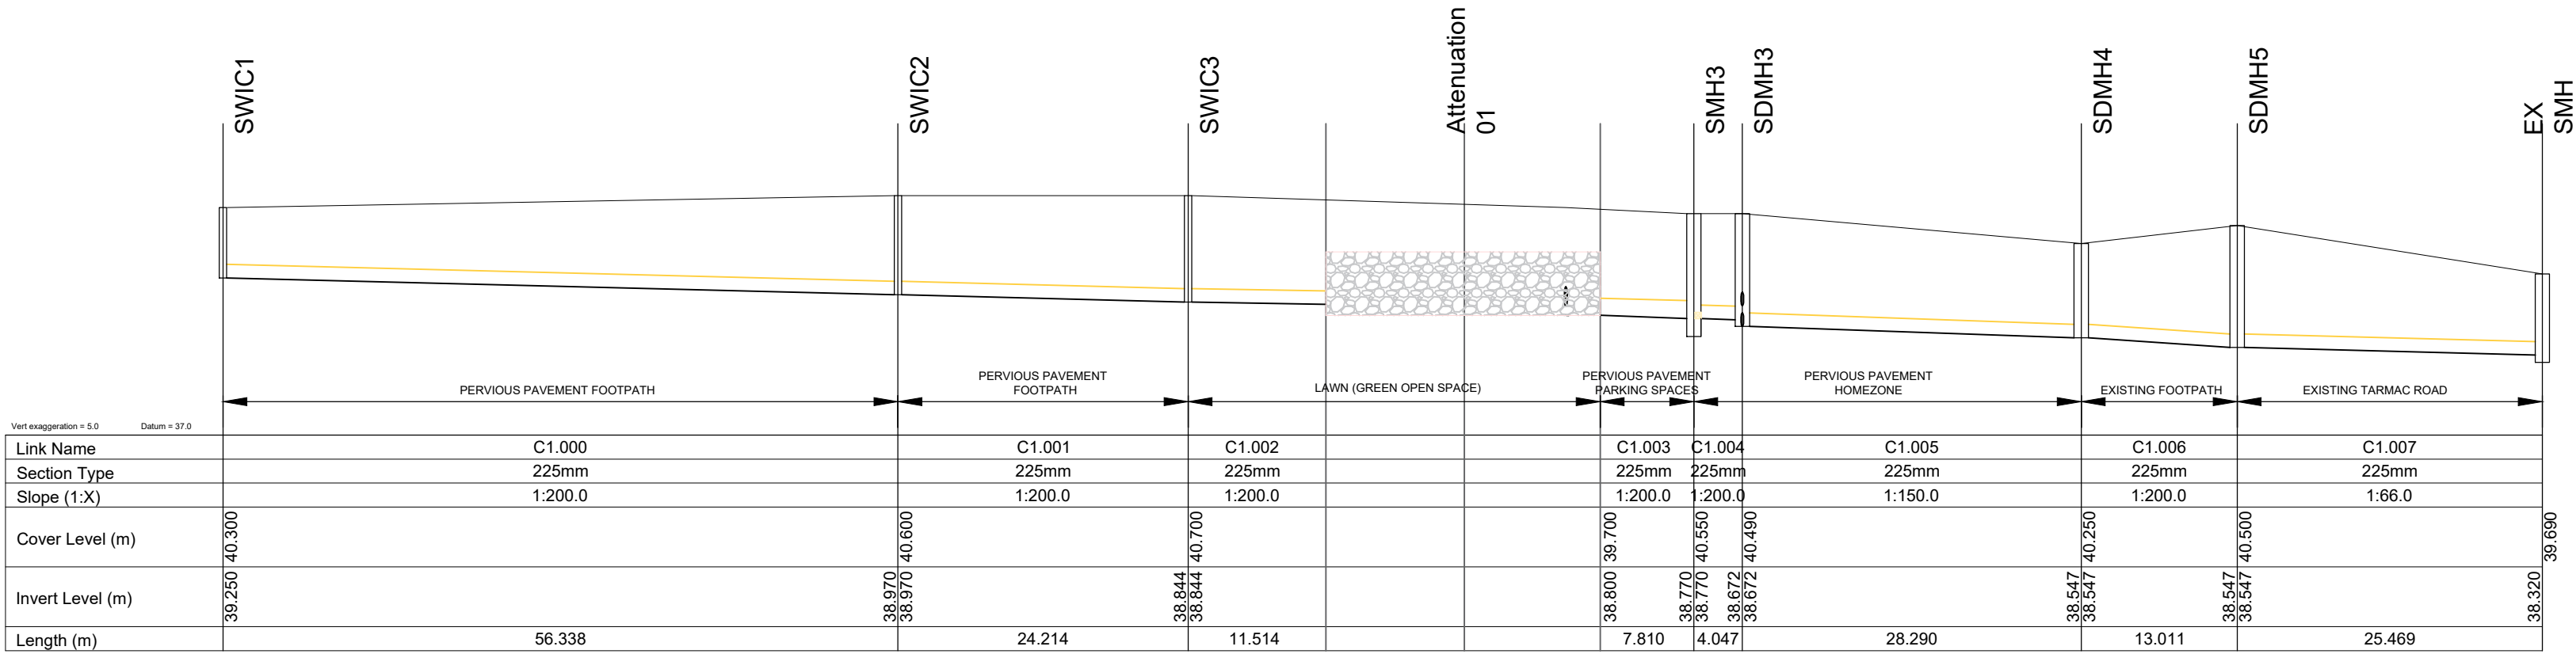


SURFACE WATER DRAINAGE LONGSECTION
SWIC1-Ex.SMH
SCALE 1:500 @ A1

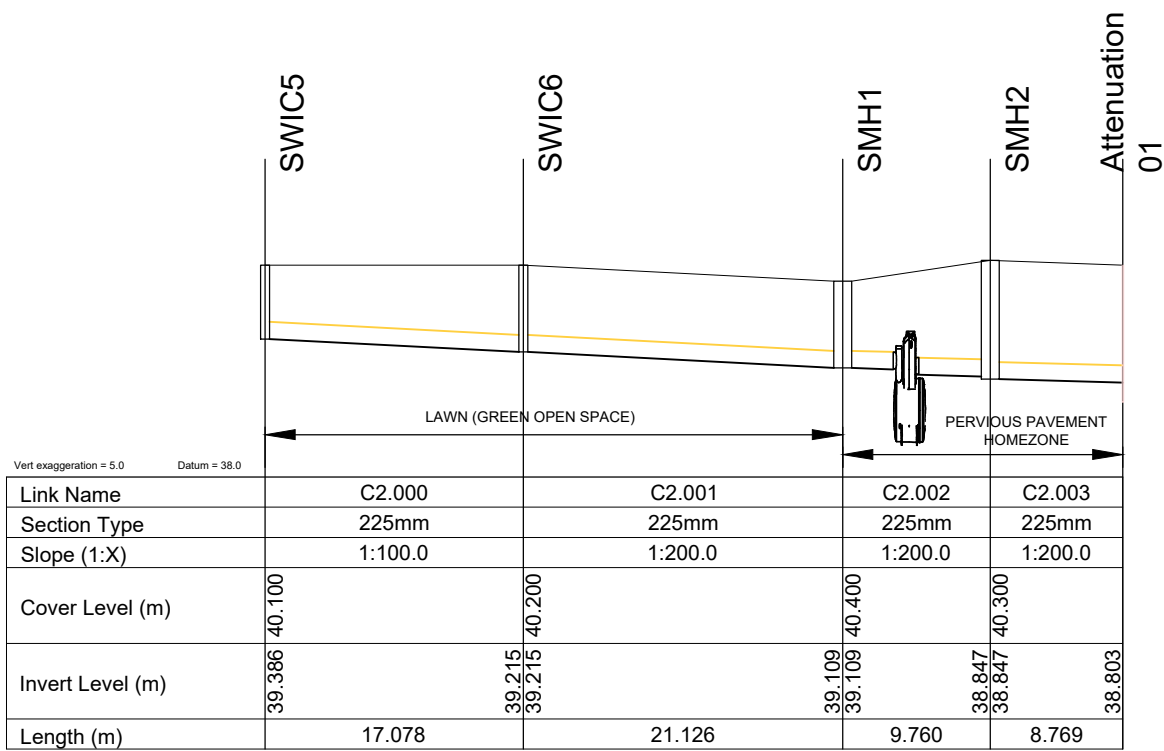


SURFACE WATER DRAINAGE LONGSECTION
IC5-ATTENUATION TANK 01
SCALE 1:500 @ A1

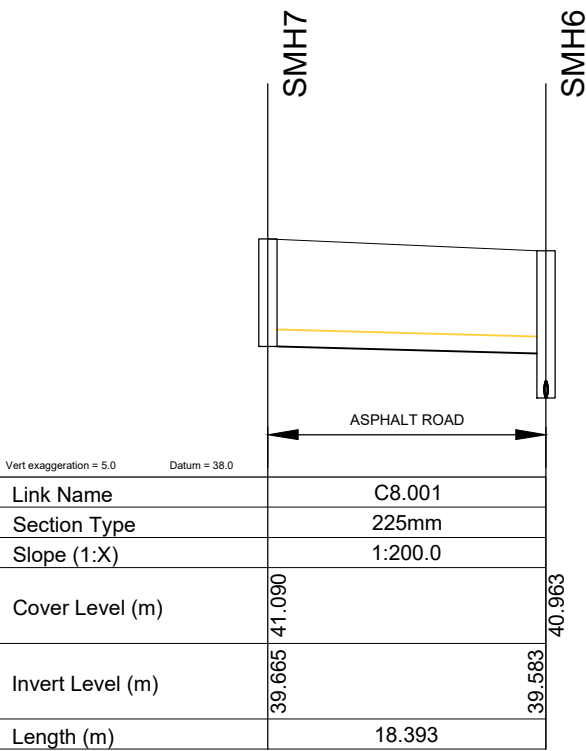


SURFACE WATER DRAINAGE LONGSECTION
SMH7-SMH6
SCALE 1:500 @ A1

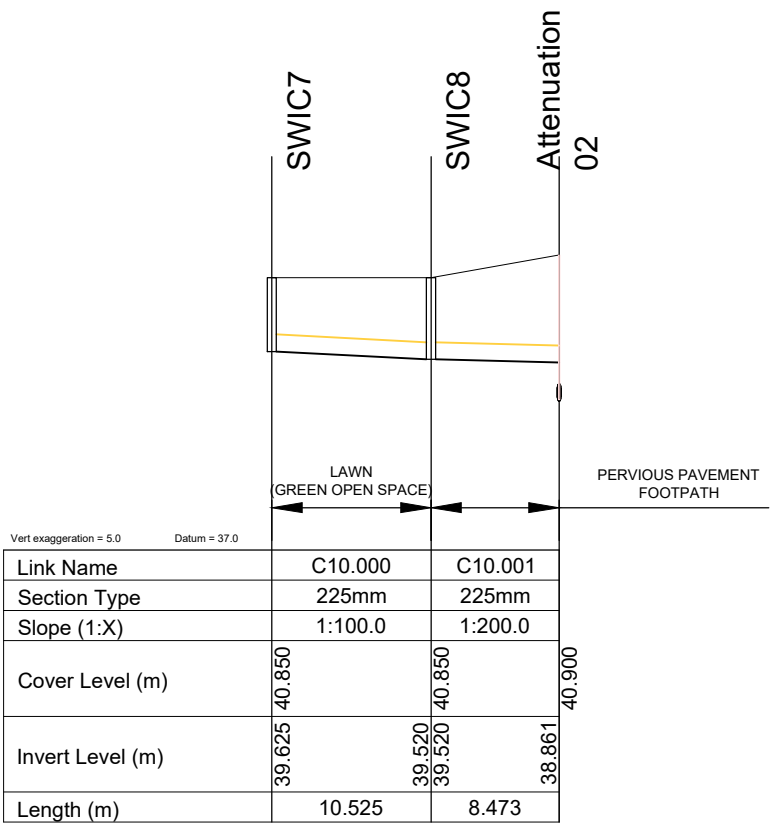

SURFACE WATER DRAINAGE LONGSECTION
SWIC7-ATTENUATION TANK 02
SCALE 1:500 @ A1

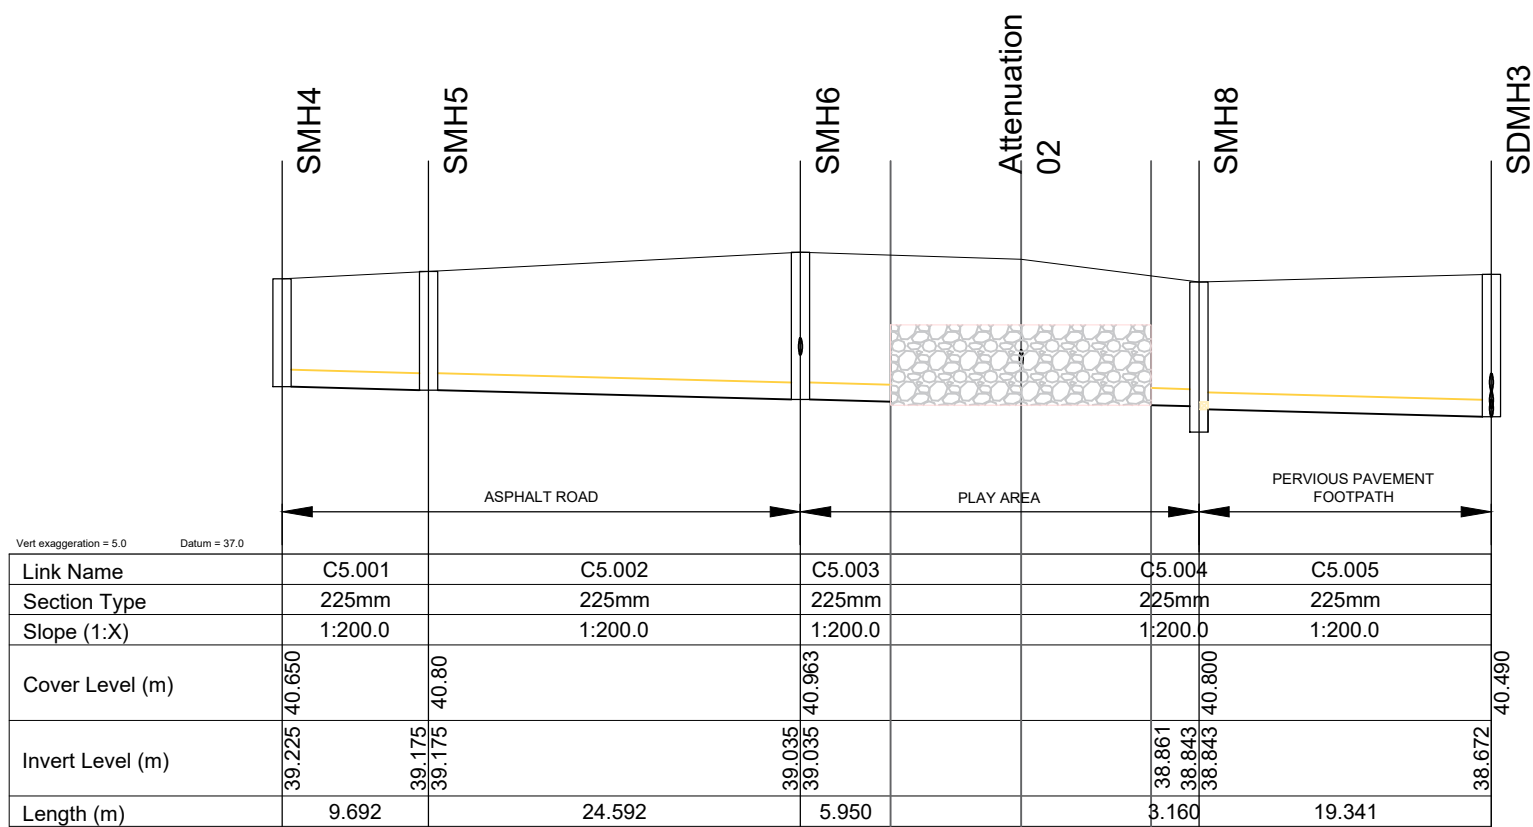

SURFACE WATER DRAINAGE LONGSECTION
SMH4-SDMH3
SCALE 1:500 @ A1

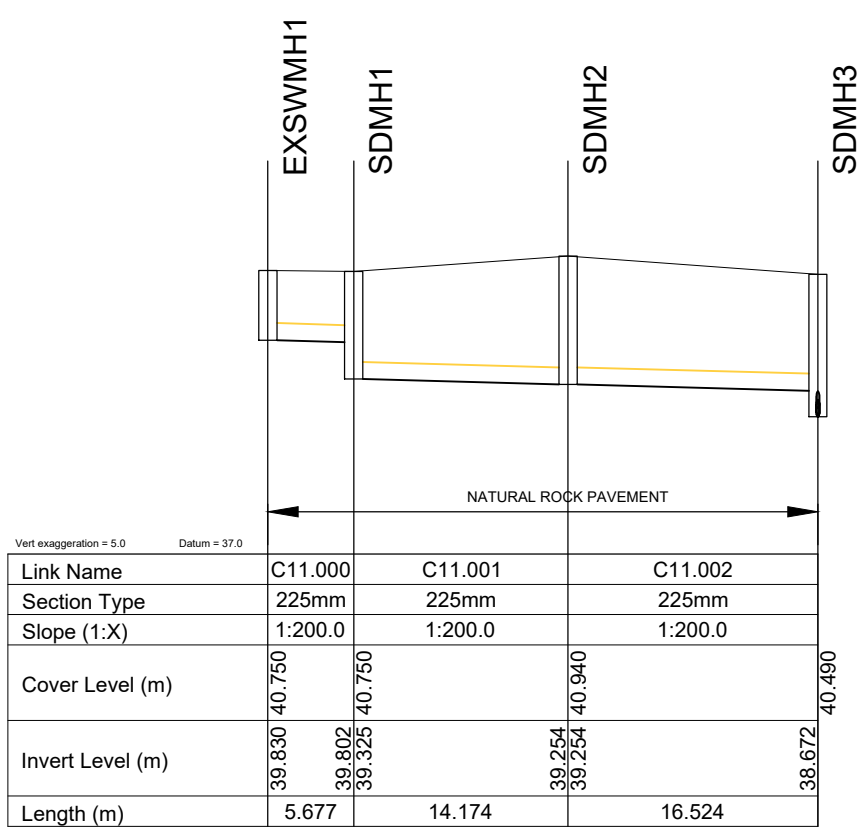

SURFACE WATER DRAINAGE LONGSECTION
Ex.SWMH1-SDMH3
SCALE 1:500 @ A1

This drawing should not be scaled. Dimensions to be verified on site.
Any discrepancies should be referred to the Engineer prior to work being put in hand.
This drawing is the property of Waterman Moylan Consulting Engineers Limited and is
issued on the condition that it is not copied, reproduced, retained or disclosed to any unauthorized person, either
wholly or in part without the consent in writing of
Waterman Moylan Consulting Engineers Limited
Block S East Point Business Park, Dublin D03 H3F4 Ireland
1-355 1 664 8900.

- NOTES:
- DO NOT SCALE. USE FIGURED DIMENSIONS ONLY.
 - THIS DRAWING IS TO BE READ IN CONJUNCTION WITH ALL OTHER RELEVANT ARCHITECTURAL AND ENGINEERING DRAWINGS.

Ordnance Survey Ireland Licence
No. EN 00060226 © Ordnance Survey
Ireland/Government of Ireland.

Rev	Date	Description	By	Chk
Amendments				

Project

**PROPOSED RESIDENTIAL DEVELOPMENT
ELLENFIELD PLACE, BEAUMONT ROAD,
DUBLIN 9**

Title

SURFACE WATER LONGSECTION

Client

URBAN LIFE

BLOCK S, EASTPOINT BUSINESS PARK, ALFIE BYRNE ROAD,
DUBLIN D03 H3F4 IRELAND. Tel: (01) 664 8900
Email: info@waterman-moylan.ie www.waterman-moylan.ie

Status

FOR PLANNING ONLY

Designed By	Approved	Waterman Ref					
BL	BG		20-048				
Drawn By	Date	Scale	AS SHOWN @ A1				
VU	SEPT.2026						
Project	Originator	Volume	Level	Type	Role	Number	Revision
PRD	WMC	ZZ	XX	DR	C	P2205	-

