



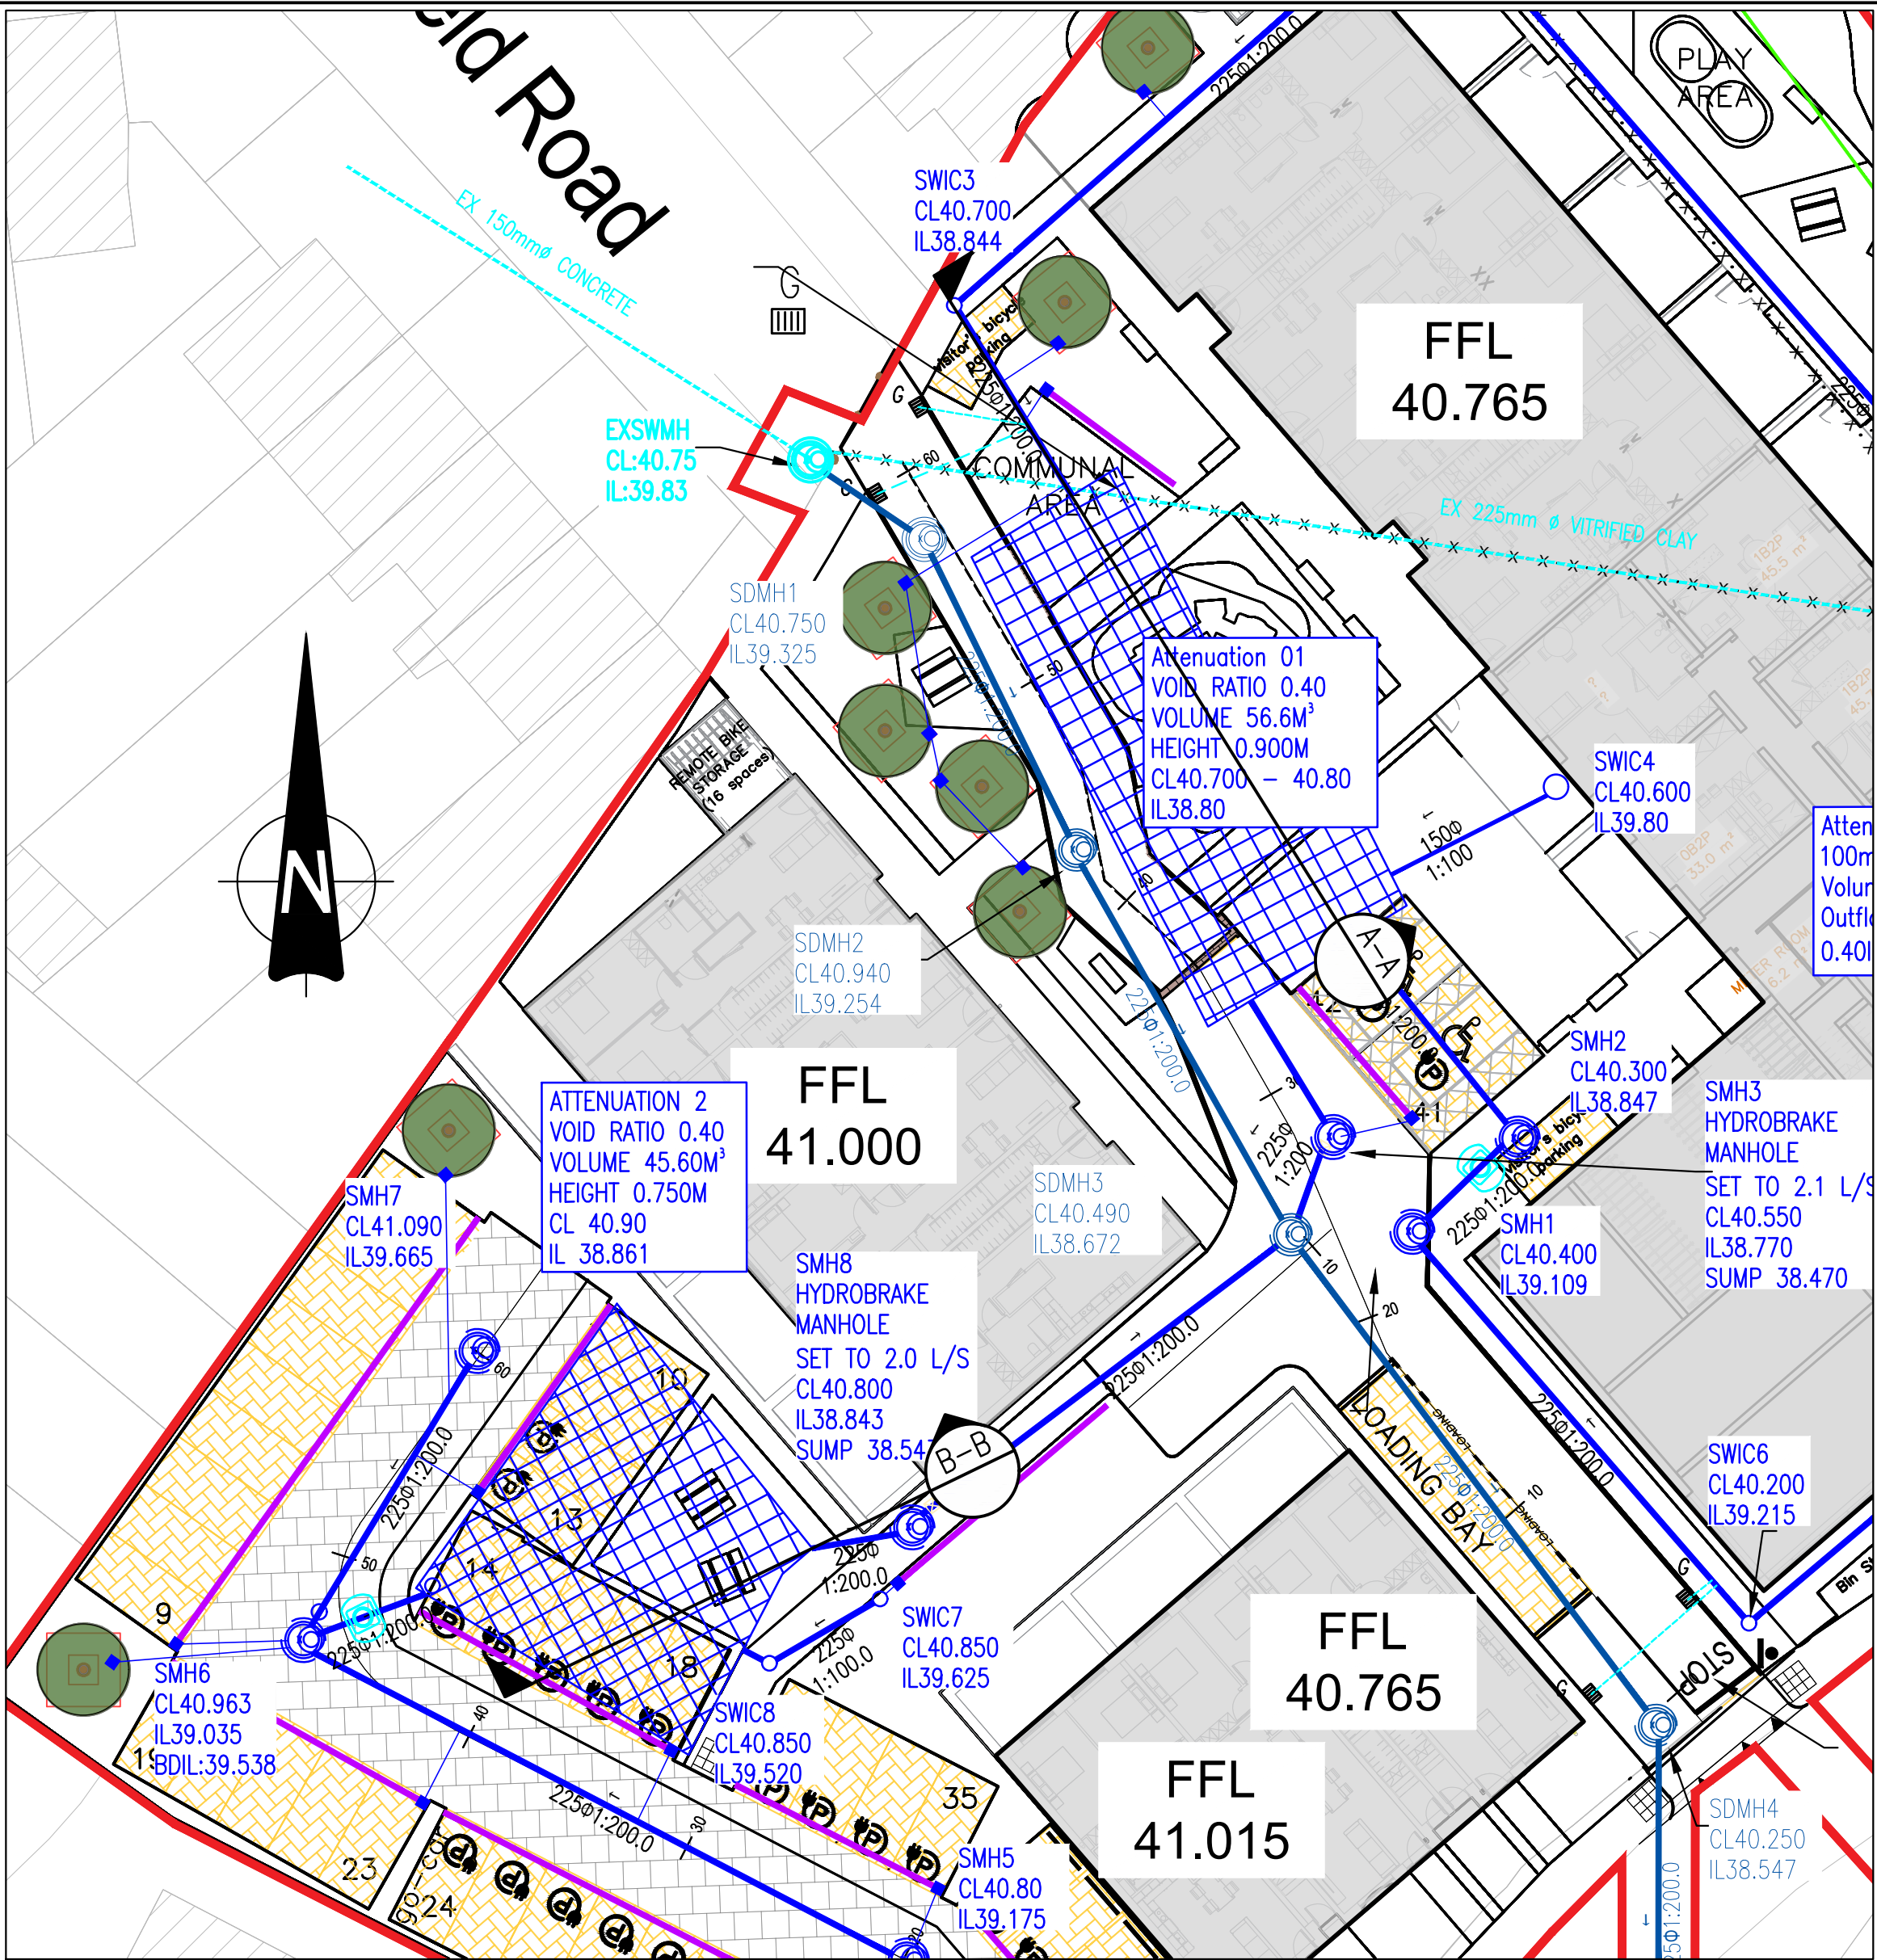


PROPOSED ATTENUATION LOCATIONS
SCALE 1:250 @ A1

MINIMUM OF 600mm FREE DRAINING
TOP SOIL TO LANDSCAPE ARCHITECTS
SPECIFICATION

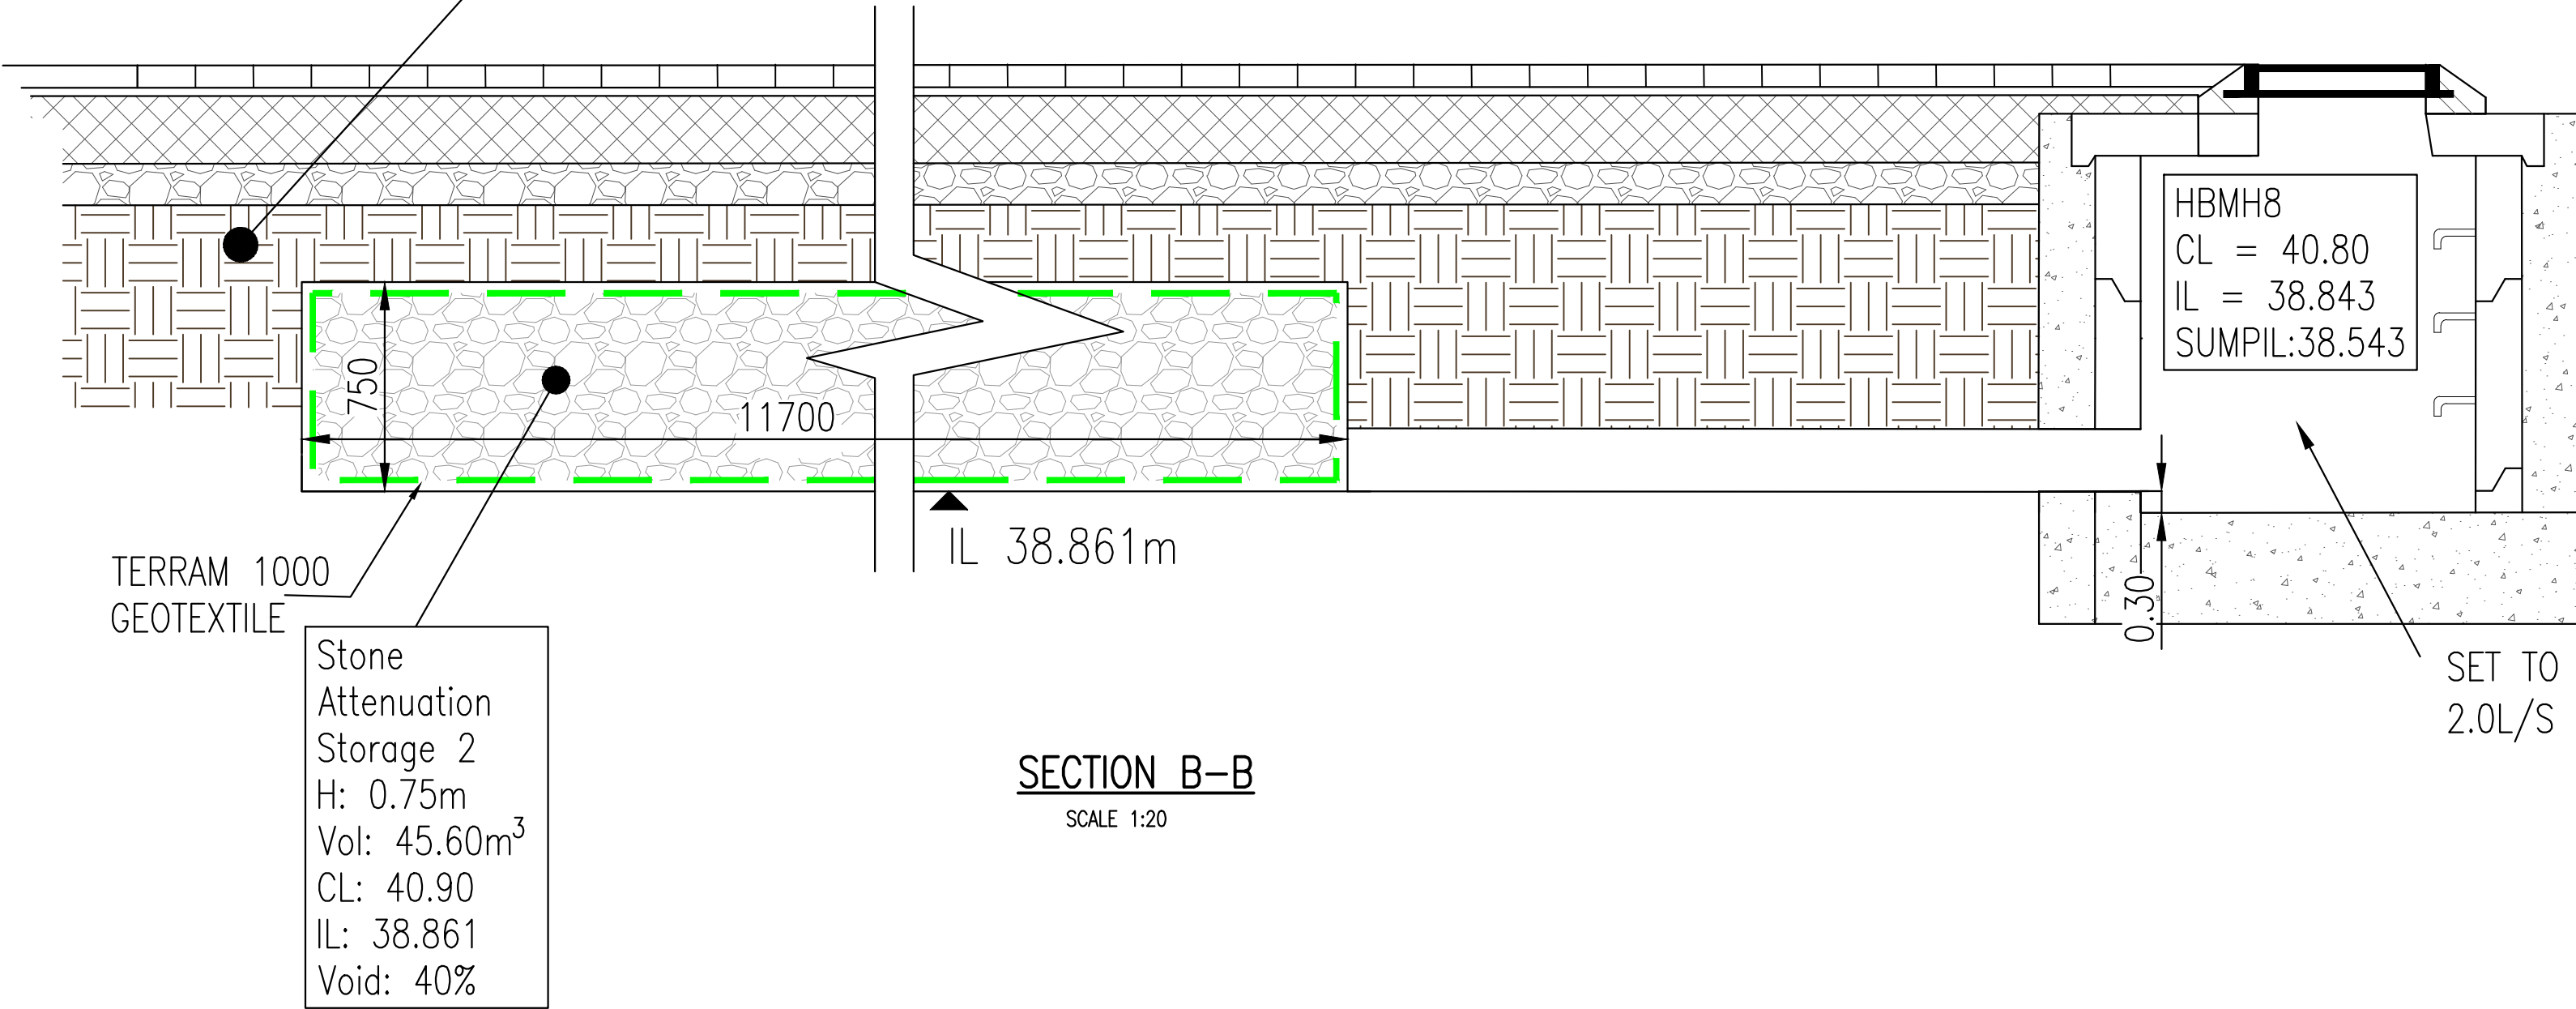

SECTION B-B
SCALE 1:20

MINIMUM OF 600mm FREE DRAINING
TOP SOIL TO LANDSCAPE ARCHITECTS
SPECIFICATION

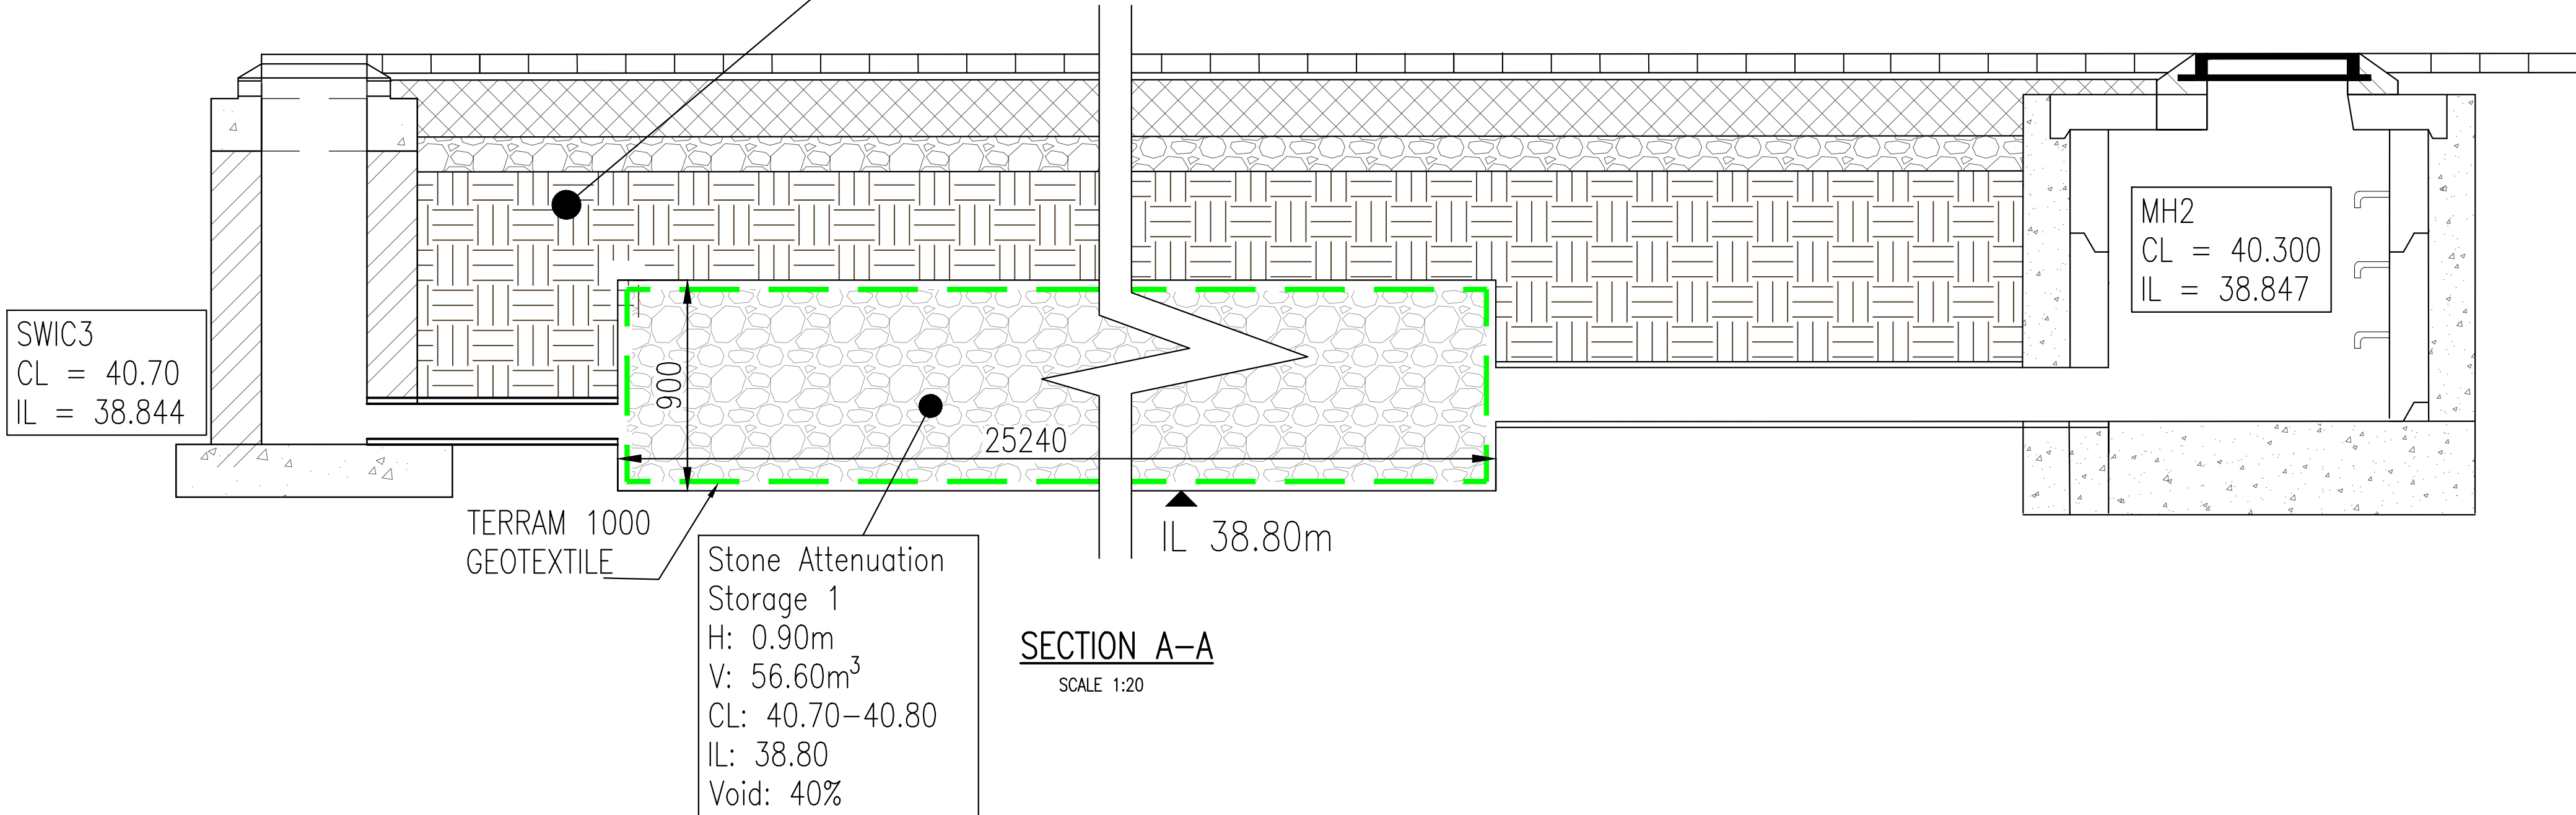


SECTION A-A
SCALE 1:20

This drawing should not be scaled. Dimensions to be verified on site.
Any discrepancies should be referred to the Engineer prior to work being put in hand.
This drawing is the property of Waterman Moylan Consulting Engineers Limited and is
issued on the condition that it is not copied, reproduced, retained or disclosed to any unauthorized person, either
wholly or in part without the consent in writing of
Waterman Moylan Consulting Engineers Limited
Block S East Point Business Park, Dublin D03 H3F4 Ireland
1-355 1 864 8900

NOTES:

- DO NOT SCALE. USE FIGURED DIMENSIONS ONLY.
- THIS DRAWING IS TO BE READ IN CONJUNCTION WITH ALL
OTHER RELEVANT ARCHITECTURAL AND ENGINEERING
DRAWINGS.

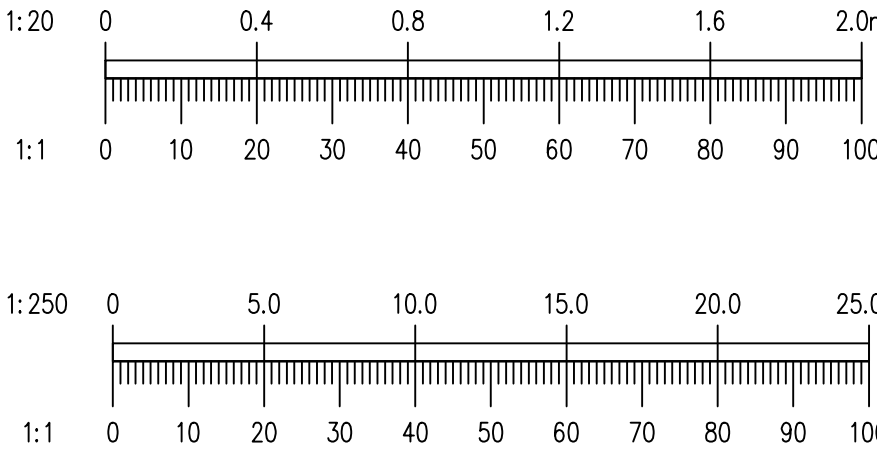

Rev	Date	Description	By	Chk
Amendments				

Project: PROPOSED RESIDENTIAL DEVELOPMENT
ELLENFIELD PLACE, BEAUMONT ROAD,
DUBLIN 9

Title: PROPOSED ATTENUATION DETAILS

Client: URBAN LIFE



BLOCK S, EASTPOINT BUSINESS PARK, ALFIE BYRNE ROAD,
DUBLIN D03 H3F4 IRELAND. Tel: (01) 864 8900
Email: info@waterman-moylan.ie www.waterman-moylan.ie

FOR PLANNING ONLY

Designed By	BL	Approved	BG	Waterman Ref	20-048
Drawn By	SH	Date	SEPT.2026	As Shown @A1	

Project	Originator	Volume	Level	Type	Role	Number	Revision
PRD - WMC - ZZ	-XX-DR-	C	-P2210	-			