


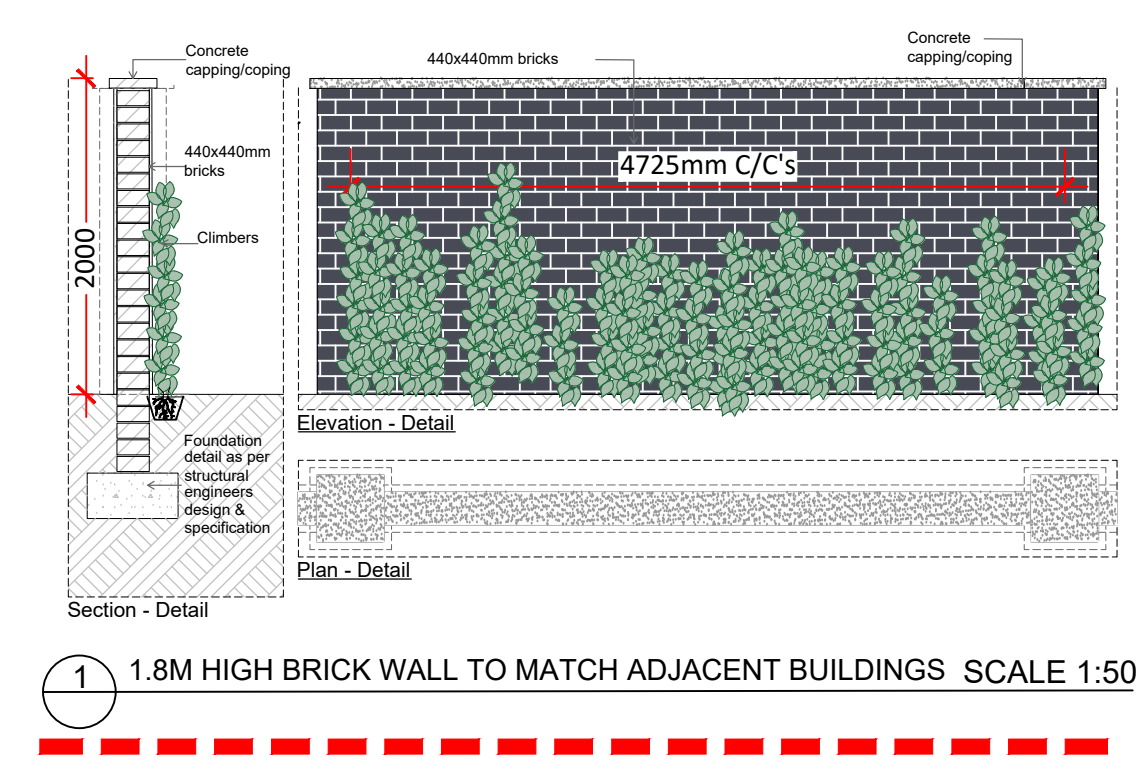


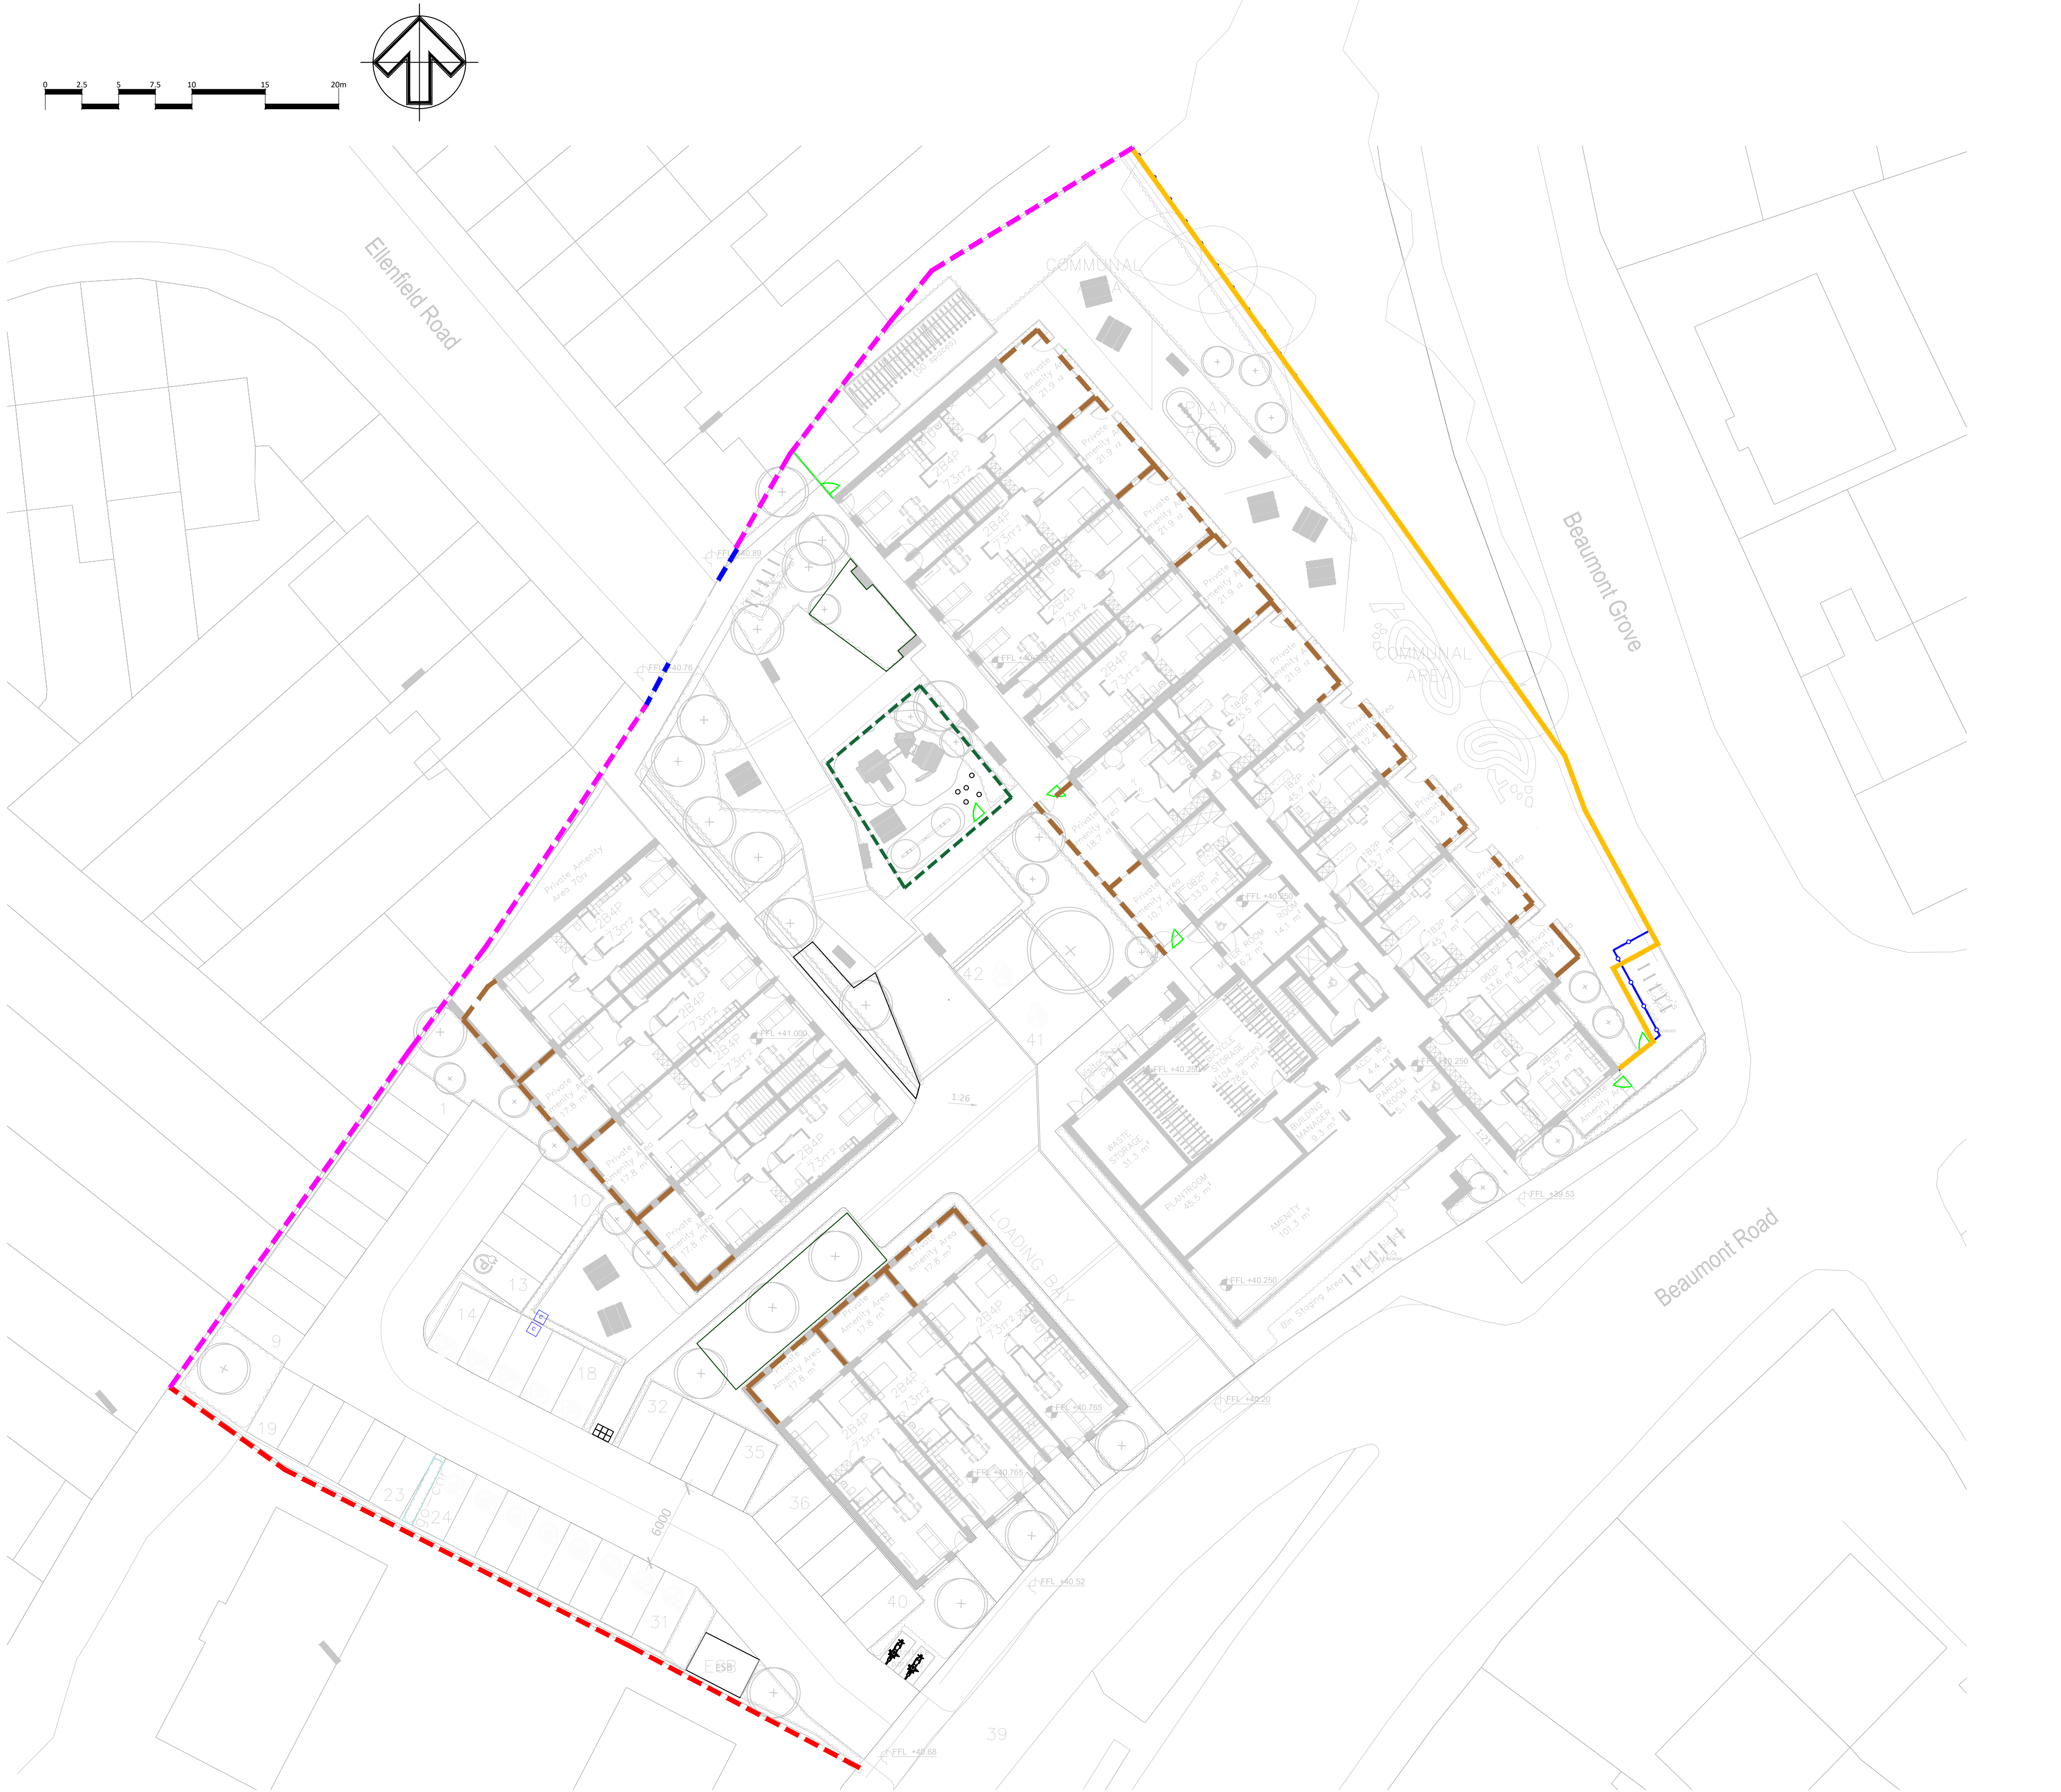


1 1.8m HIGH BRICK WALL TO MATCH ADJACENT BUILDINGS SCALE 1:50

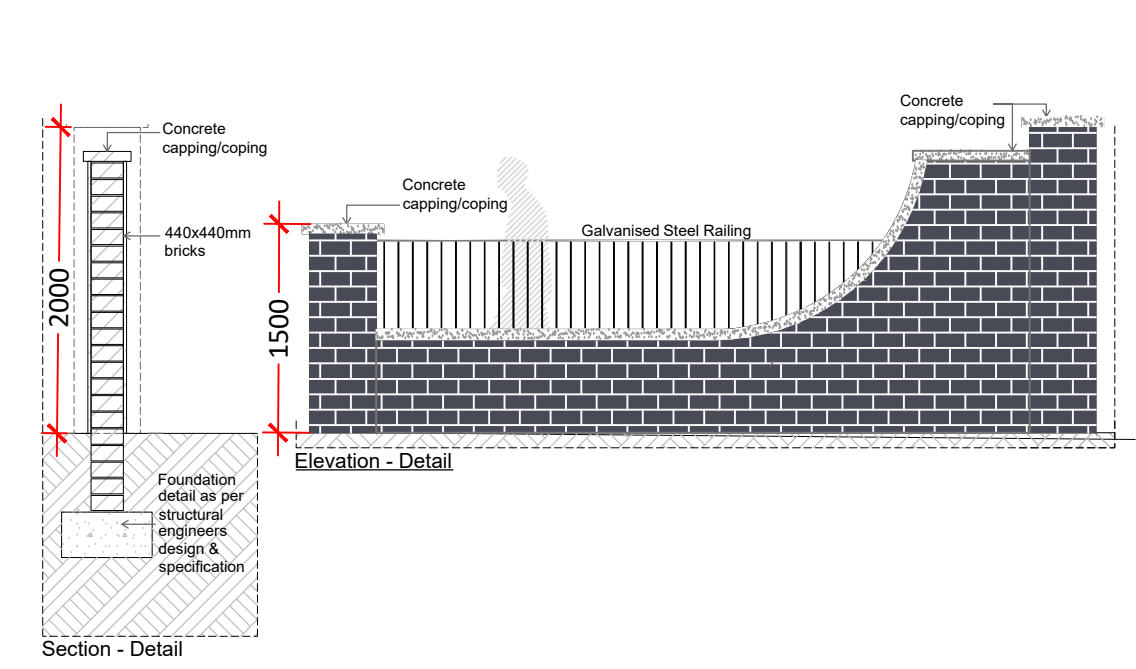


2 1.2m TRANSITION TO 1.8m HIGH BRICK WALL/WING WALL SCALE 1:50

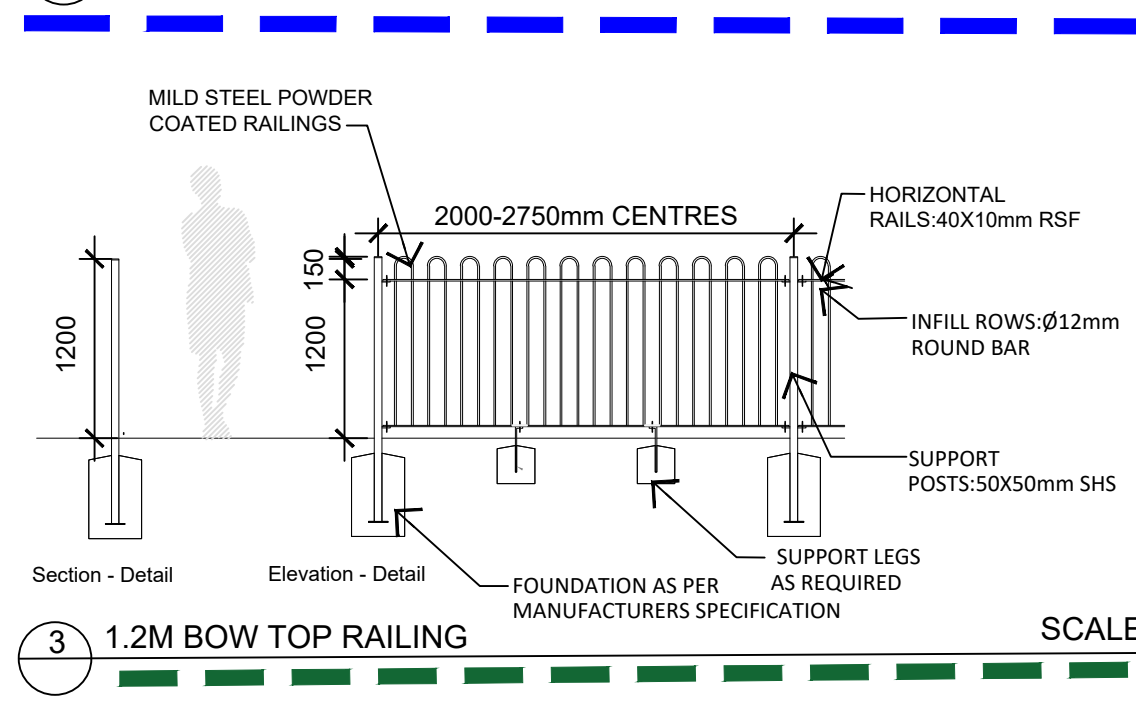


3 1.2m BOW TOP RAILING SCALE 1:50

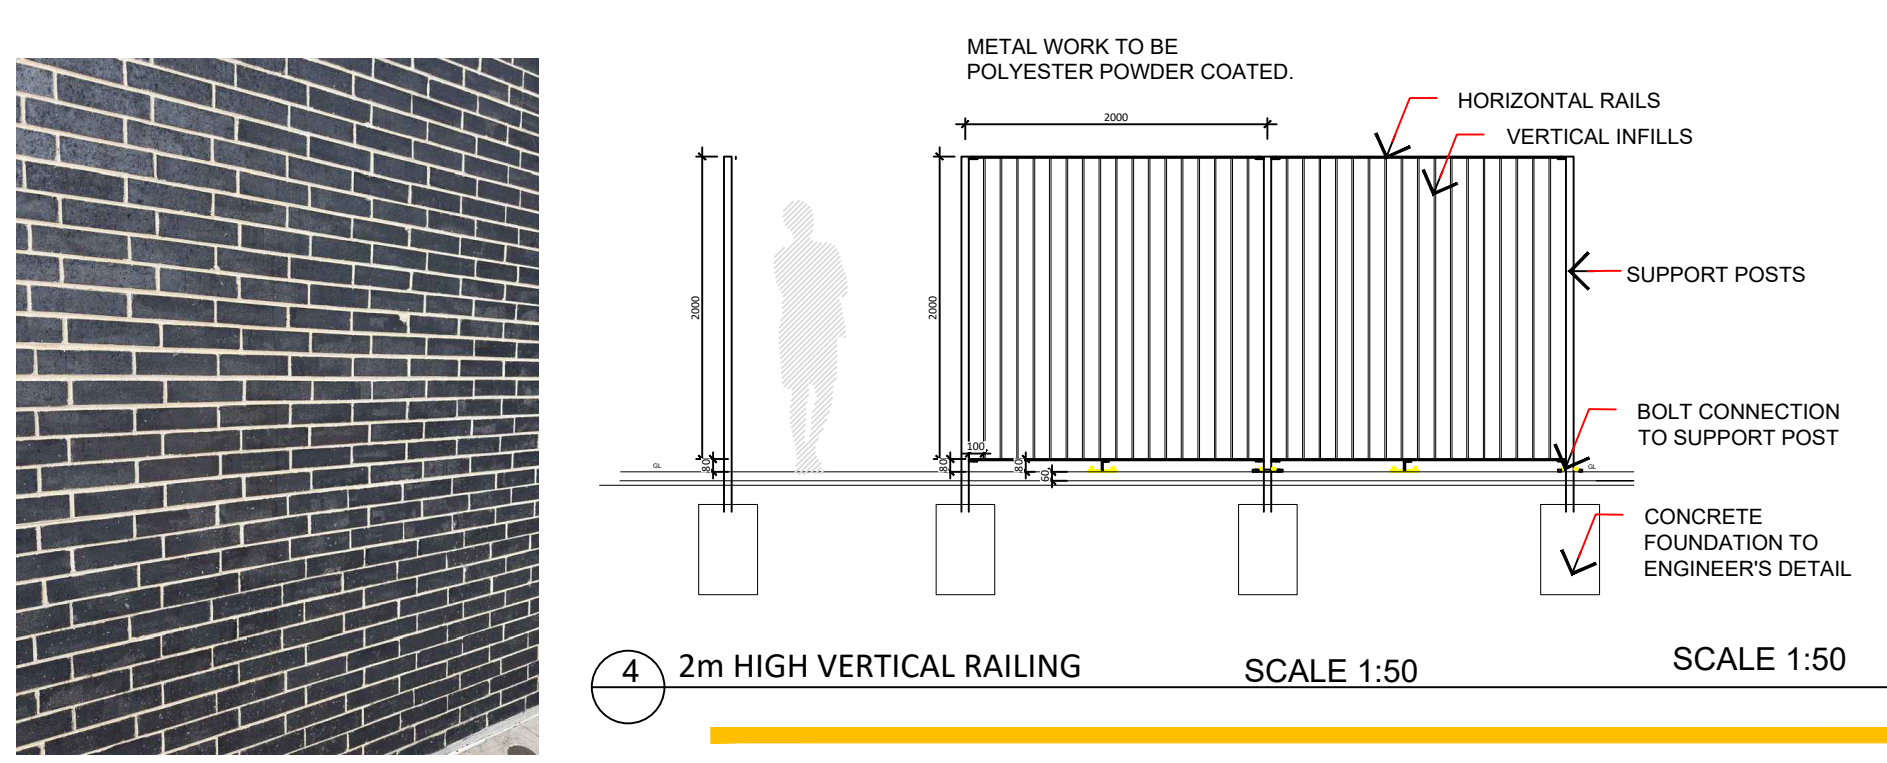


4 2m HIGH VERTICAL RAILING SCALE 1:50

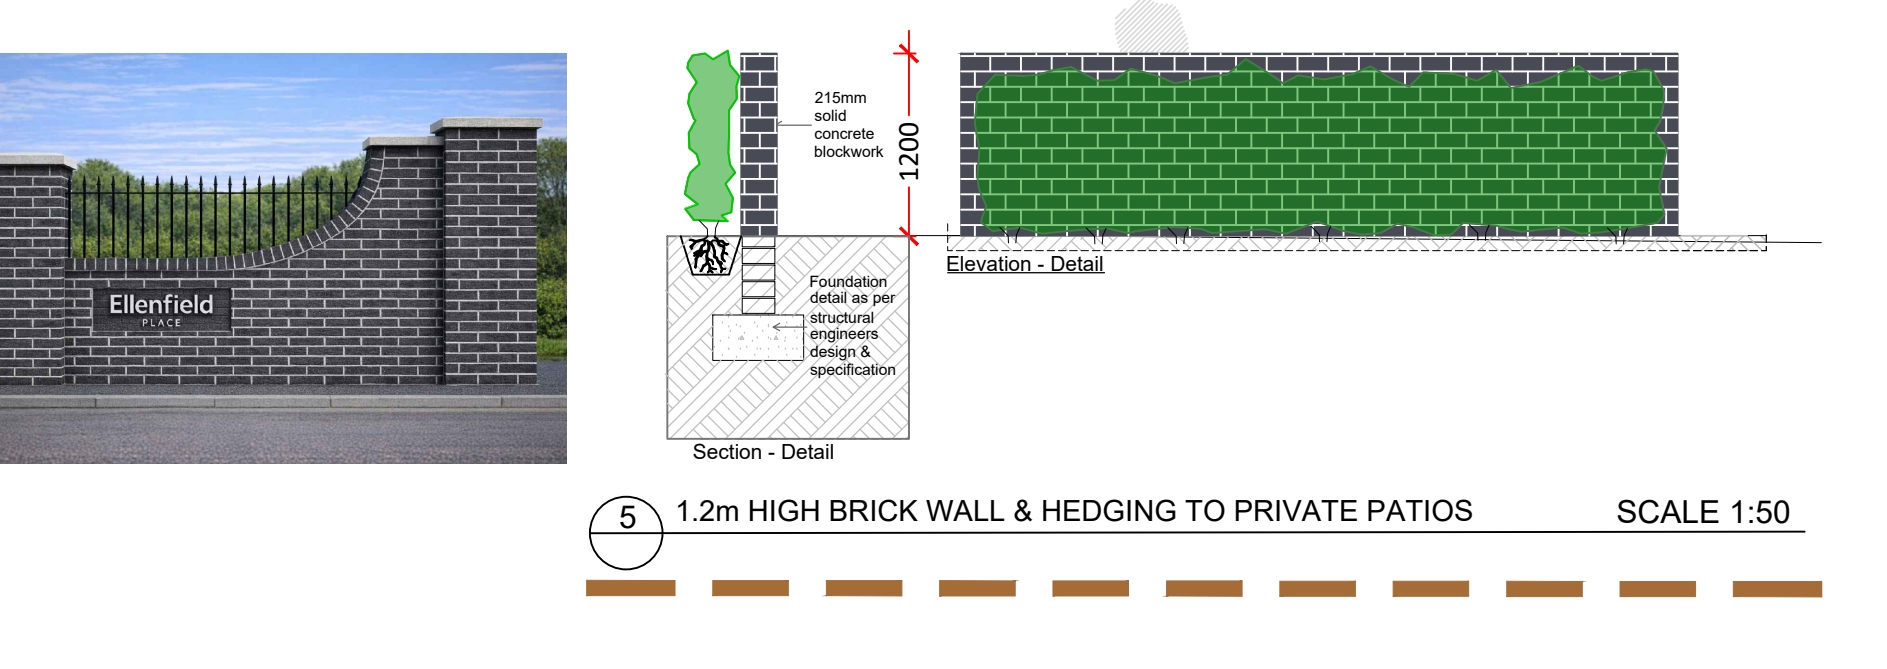

5 1.2m HIGH BRICK WALL & HEDGING TO PRIVATE PATIOS SCALE 1:50

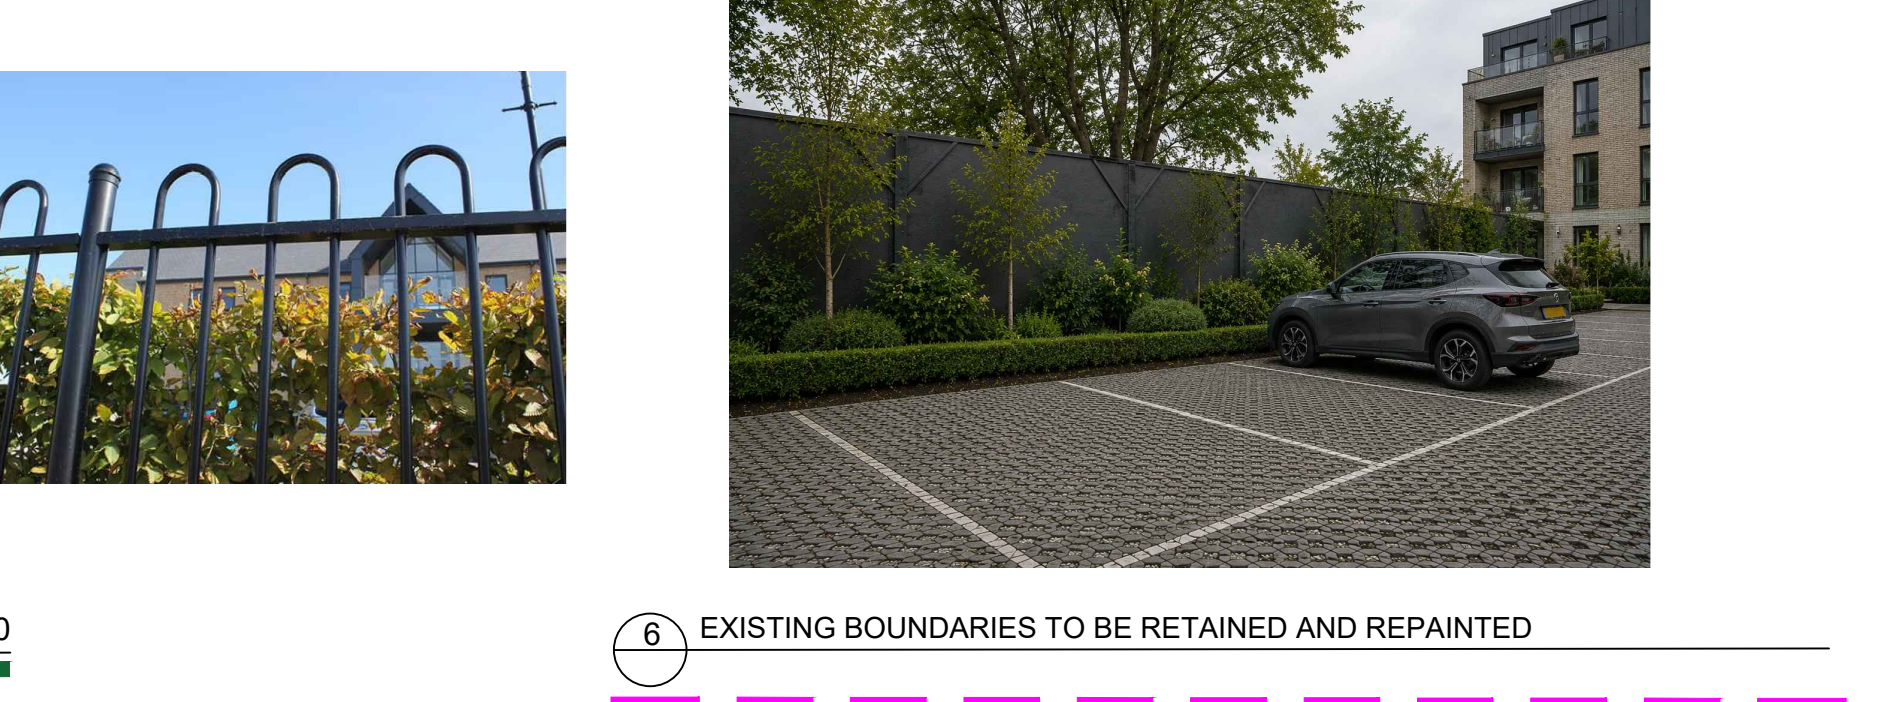

6 EXISTING BOUNDARIES TO BE RETAINED AND REPAINTED

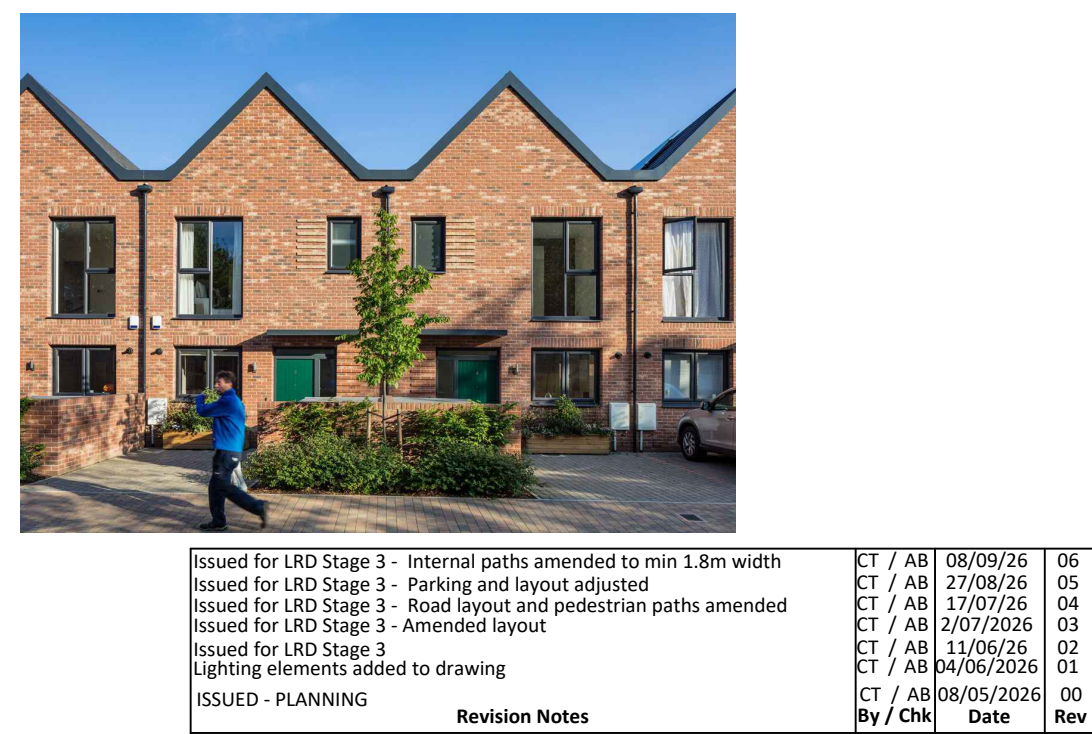

Issued for LRD Stage 3 - Internal paths amended to min 1.8m width
Issued for LRD Stage 3 - Parking and layout adjusted
Issued for LRD Stage 3 - Road layout and pedestrian paths amended
Issued for LRD Stage 3 - Amended layout
Issued for LRD Stage 3
Lighting elements added to drawing
ISSUED - PLANNING

CT	AB	08/09/26	06
CT	AB	27/08/26	05
CT	AB	17/07/26	04
CT	AB	27/07/2026	03
CT	AB	11/06/26	02
CT	AB	04/06/2026	01
CT	AB	08/05/2026	00
By	Ch	Date	Rev

Status: PLANNING

Scale@A1 1:250 **Date:** September 2026

Drawing Number

Project	Originator	Volume	Level	Type	Role	Number	Revision
8569	PHL	ZZ	ZZ	DR	L	1003	06

Park Hood
Chartered Landscape Architects

Hawarden House, 163 Upper Newtownards Road, Belfast, BT4 3HZ
T: +44 (0) 28 9029 8020 E: info@parkhood.com parkhood.com

Client: Urban Life (BMD) Ltd

Project: Site at Beaumont Road / Beaumont Grove / Grace Park Court / Ellenfield Road, Beaumont,

Title: Boundary Proposals Plan