




Copyright. All Rights Reserved.
This work is copyright and cannot be reproduced or copied in any form or by any means (graphic, electronic or mechanical including photocopying) without the written permission of the originator. Any license, express or implied, to use this document for any purpose whatsoever is restricted to the terms of the agreement or implied agreement between the originator and the instructing party.
Unless otherwise stated all dimensions are in millimeters. Where dimensions are not given, drawings must not be scaled and the matter must be referred to the Landscape Architect. If the drawing includes conflicting details/dimensions the matter must be referred to the Landscape Architect. All dimensions must be checked on site. The Landscape Architect must be informed, by the Contractor, of any discrepancies before work proceeds.
THIS DRAWING IS TO BE READ IN CONJUNCTION WITH RELEVANT CONSULTANT'S DRAWINGS.

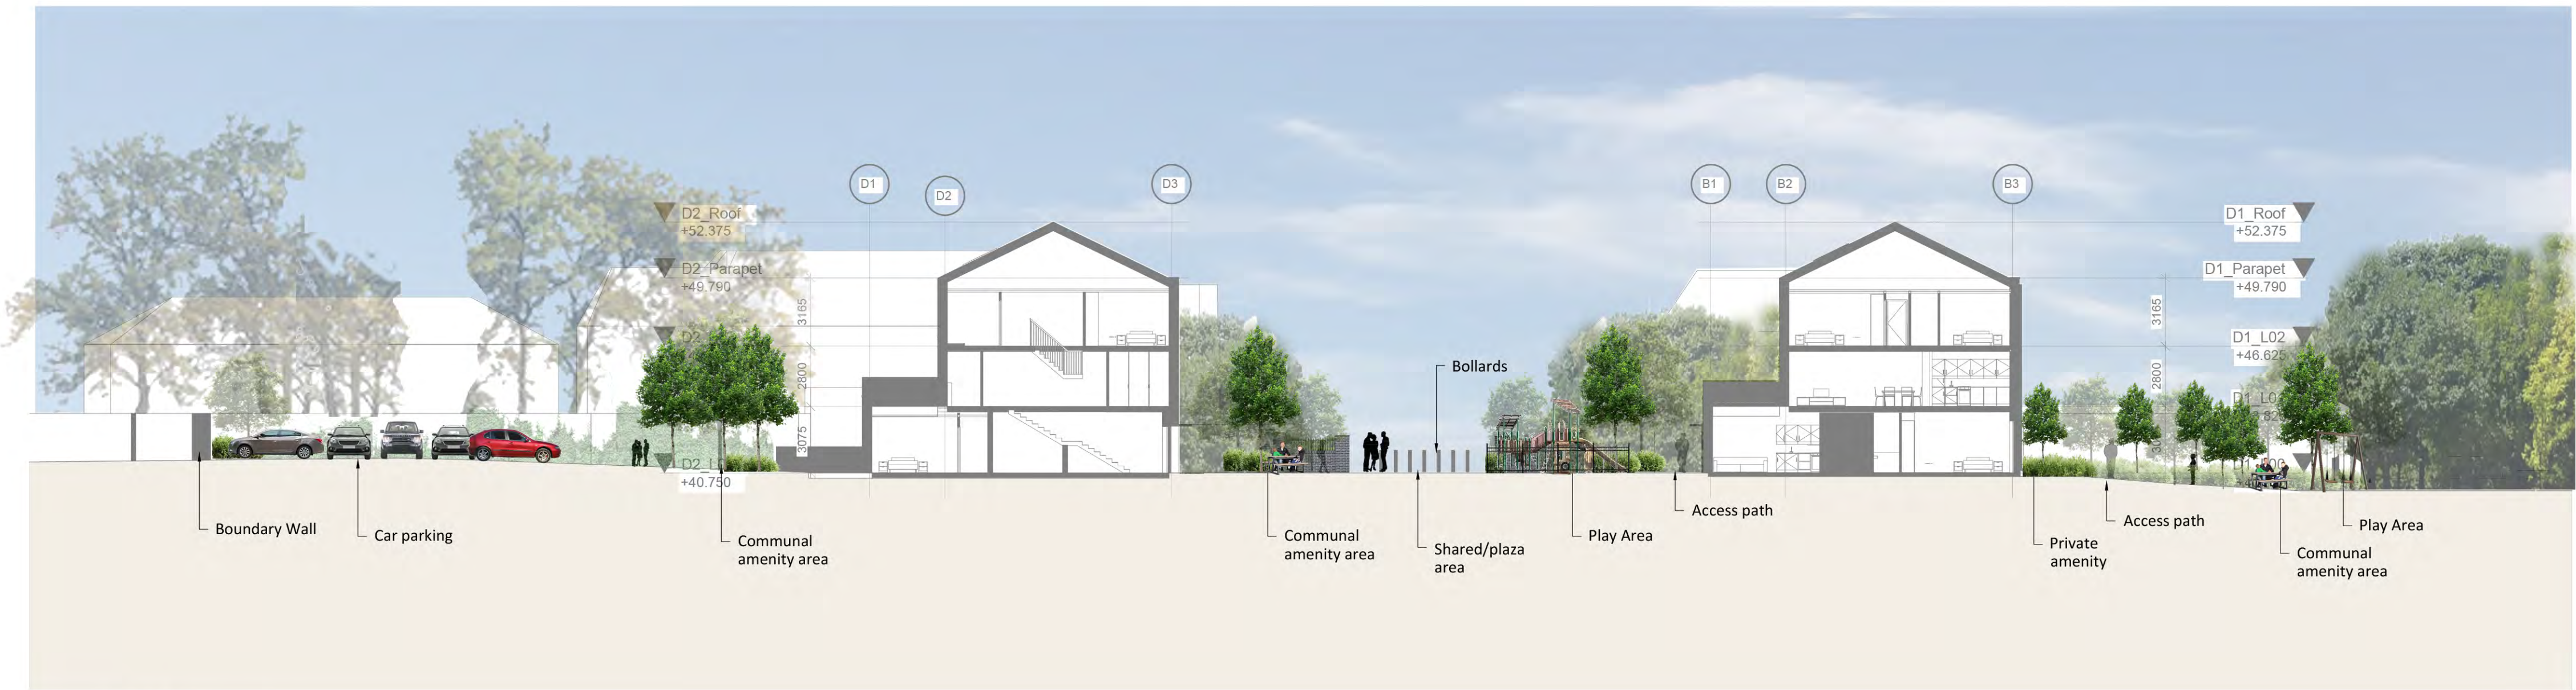


01 Section A
Section 1:200

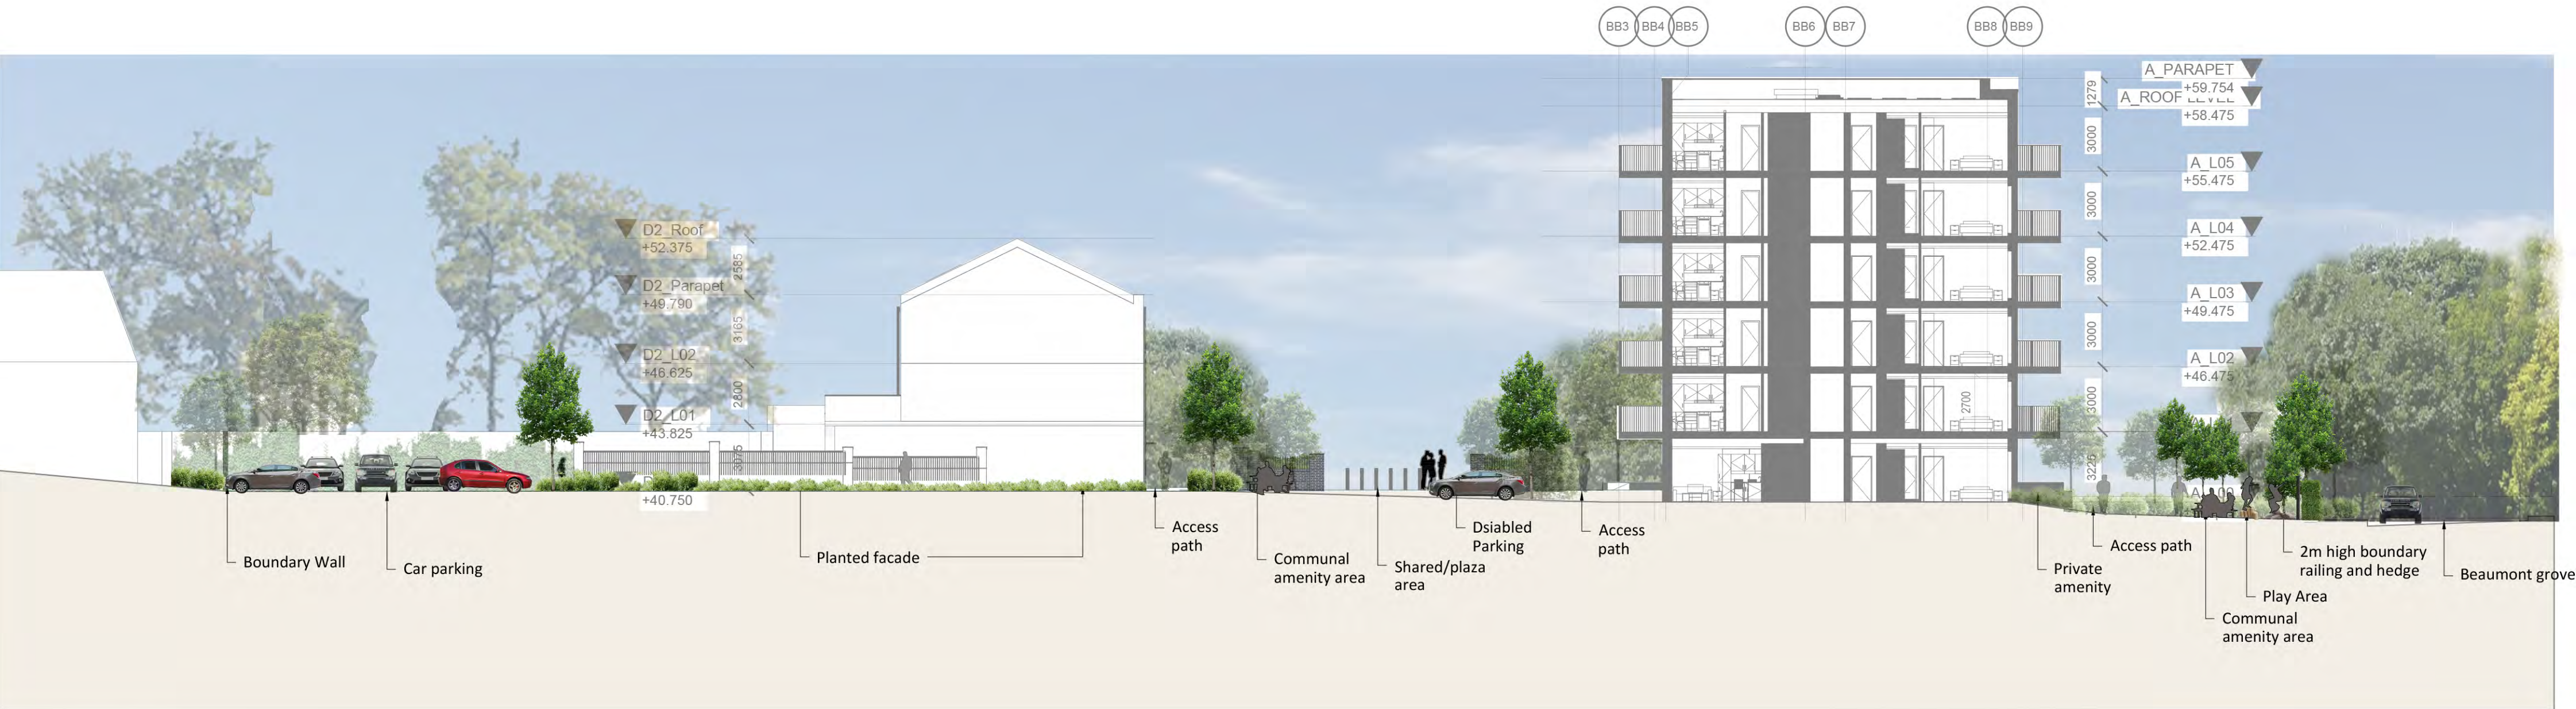

02 Section B
Section 1:200

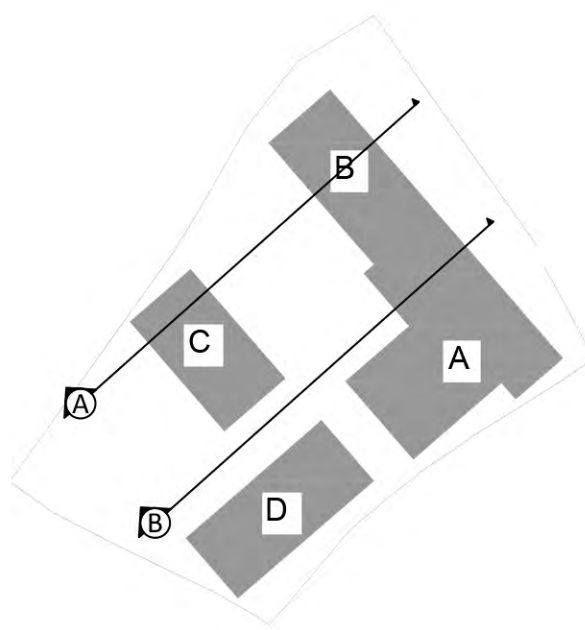

00 Location Plan
Plan NTS

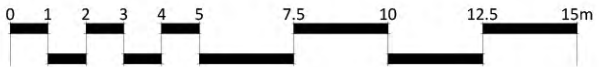

Issued for LRD Stage 3 - Layout amended	CT / AB	03/07/26	01
Issued for LRD Stage 3	CT / AB	11/06/26	00
Revision Notes	By / Chk	Date	Rev

Status: PLANNING



Client: Urban Life (BMD) Ltd

Project: Site at Beaumont Road / Beaumont Grove / Grace Park Court / Ellenfield Road, Beaumont,

Title: Landscape Section

Job No: 8569 Scale@A1 1:200 Date: July 2026

Drawing Number						
Project	Originator	Volume	Level	Type	Role	Number
8569	PHL	ZZ	ZZ	DR	L	7001