


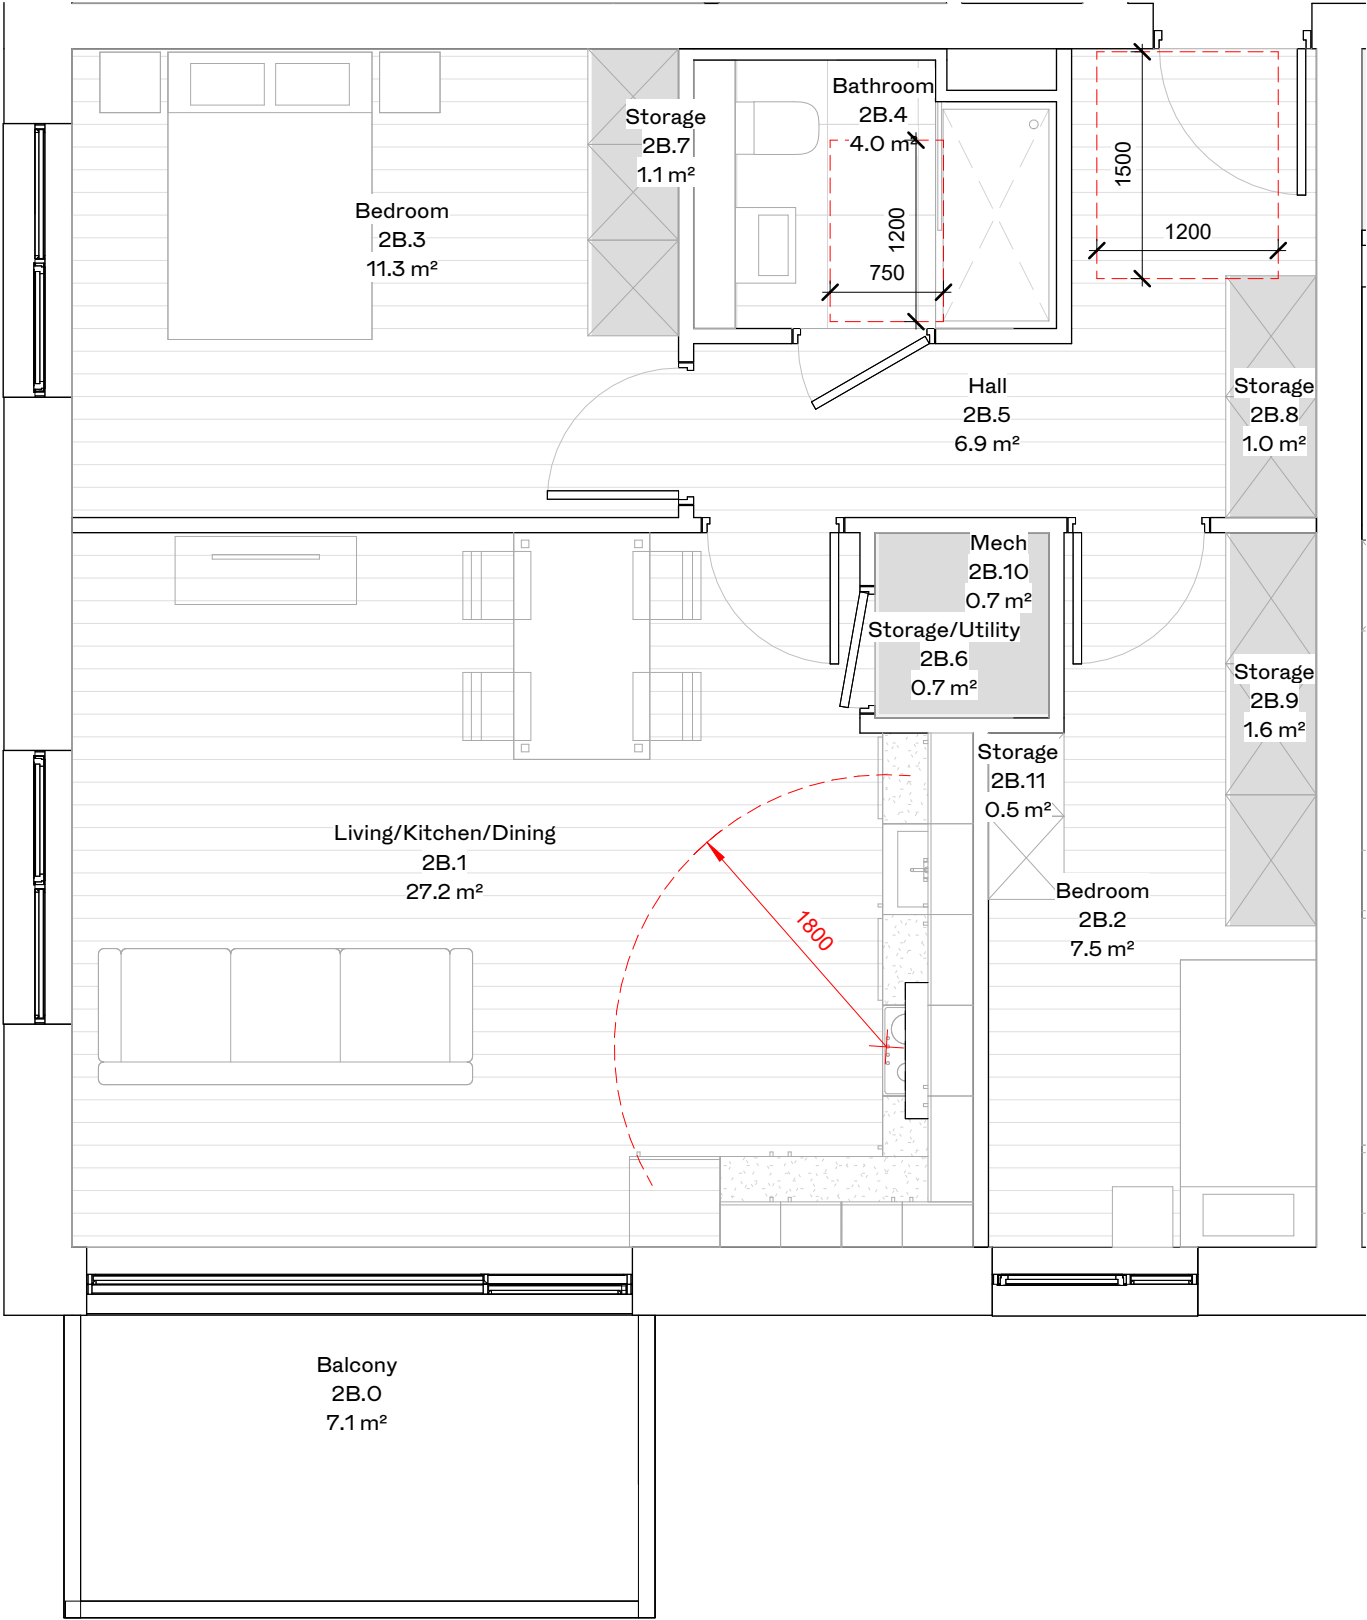

Room Schedule 2B			
Number	Name	Target Area	Area
2B.0	Balcony	6.0 m²	7.1 m²
2B.1	Living/Kitchen/Dining		27.2 m²
2B.2	Bedroom	7.1 m²	7.5 m²
2B.3	Bedroom	11.4 m²	11.3 m²
2B.4	Bathroom		4.0 m²
2B.5	Hall		6.9 m²
2B.6	Storage/Utility	5.0 m²	0.7 m²
2B.7	Storage		1.1 m²
2B.8	Storage		1.0 m²
2B.9	Storage		1.6 m²
2B.10	Mech		0.7 m²
2B.11	Storage		0.5 m²
TOTAL		63 m²	65.2 m²

5 m²

ALL DIMENSIONS TO BE CHECKED ON SITE
NO DIMENSIONS TO BE SCALED FROM THIS DRAWING
DRAWING IS TO BE READ IN CONJUNCTION WITH RELEVANT
CONSULTANTS DRAWINGS

P01	11/09/2026	ISSUED FOR PLANNING - LRD Stage 3	PT	EM
REV	DATE	DESCRIPTION	CKH	DRN

STATUS CODE DESCRIPTION
SUITABLE FOR PLANNING

CLIENT
URBAN LIFE

PROJECT
Ellenfield Place Beaumont Road

DRAWING
**UNIT TYPE PLAN
APARTMENT TYPE 2B**

PROJECT NUMBER
951322

DATE
XX/XX/XX

SCALE@ A3:
1 : 50

DRAWN/CHECKED:
Author/ Checker

STATUS CODE:	DRAWING NUMBER	REVISION
S2	EPB-HJL-XX-ZZ-DR-A-1607	P01

Henry J Lyons

Architecture + Interiors
henryjlyons.com

+353 1 888 3333
info@henryjlyons.com

51-54 Pearse Street
Dublin D02 KA66