


ALL DIMENSIONS TO BE CHECKED ON SITE
NO DIMENSIONS TO BE SCALED FROM THIS DRAWING
DRAWING IS TO BE READ IN CONJUNCTION WITH RELEVANT
CONSULTANTS DRAWINGS

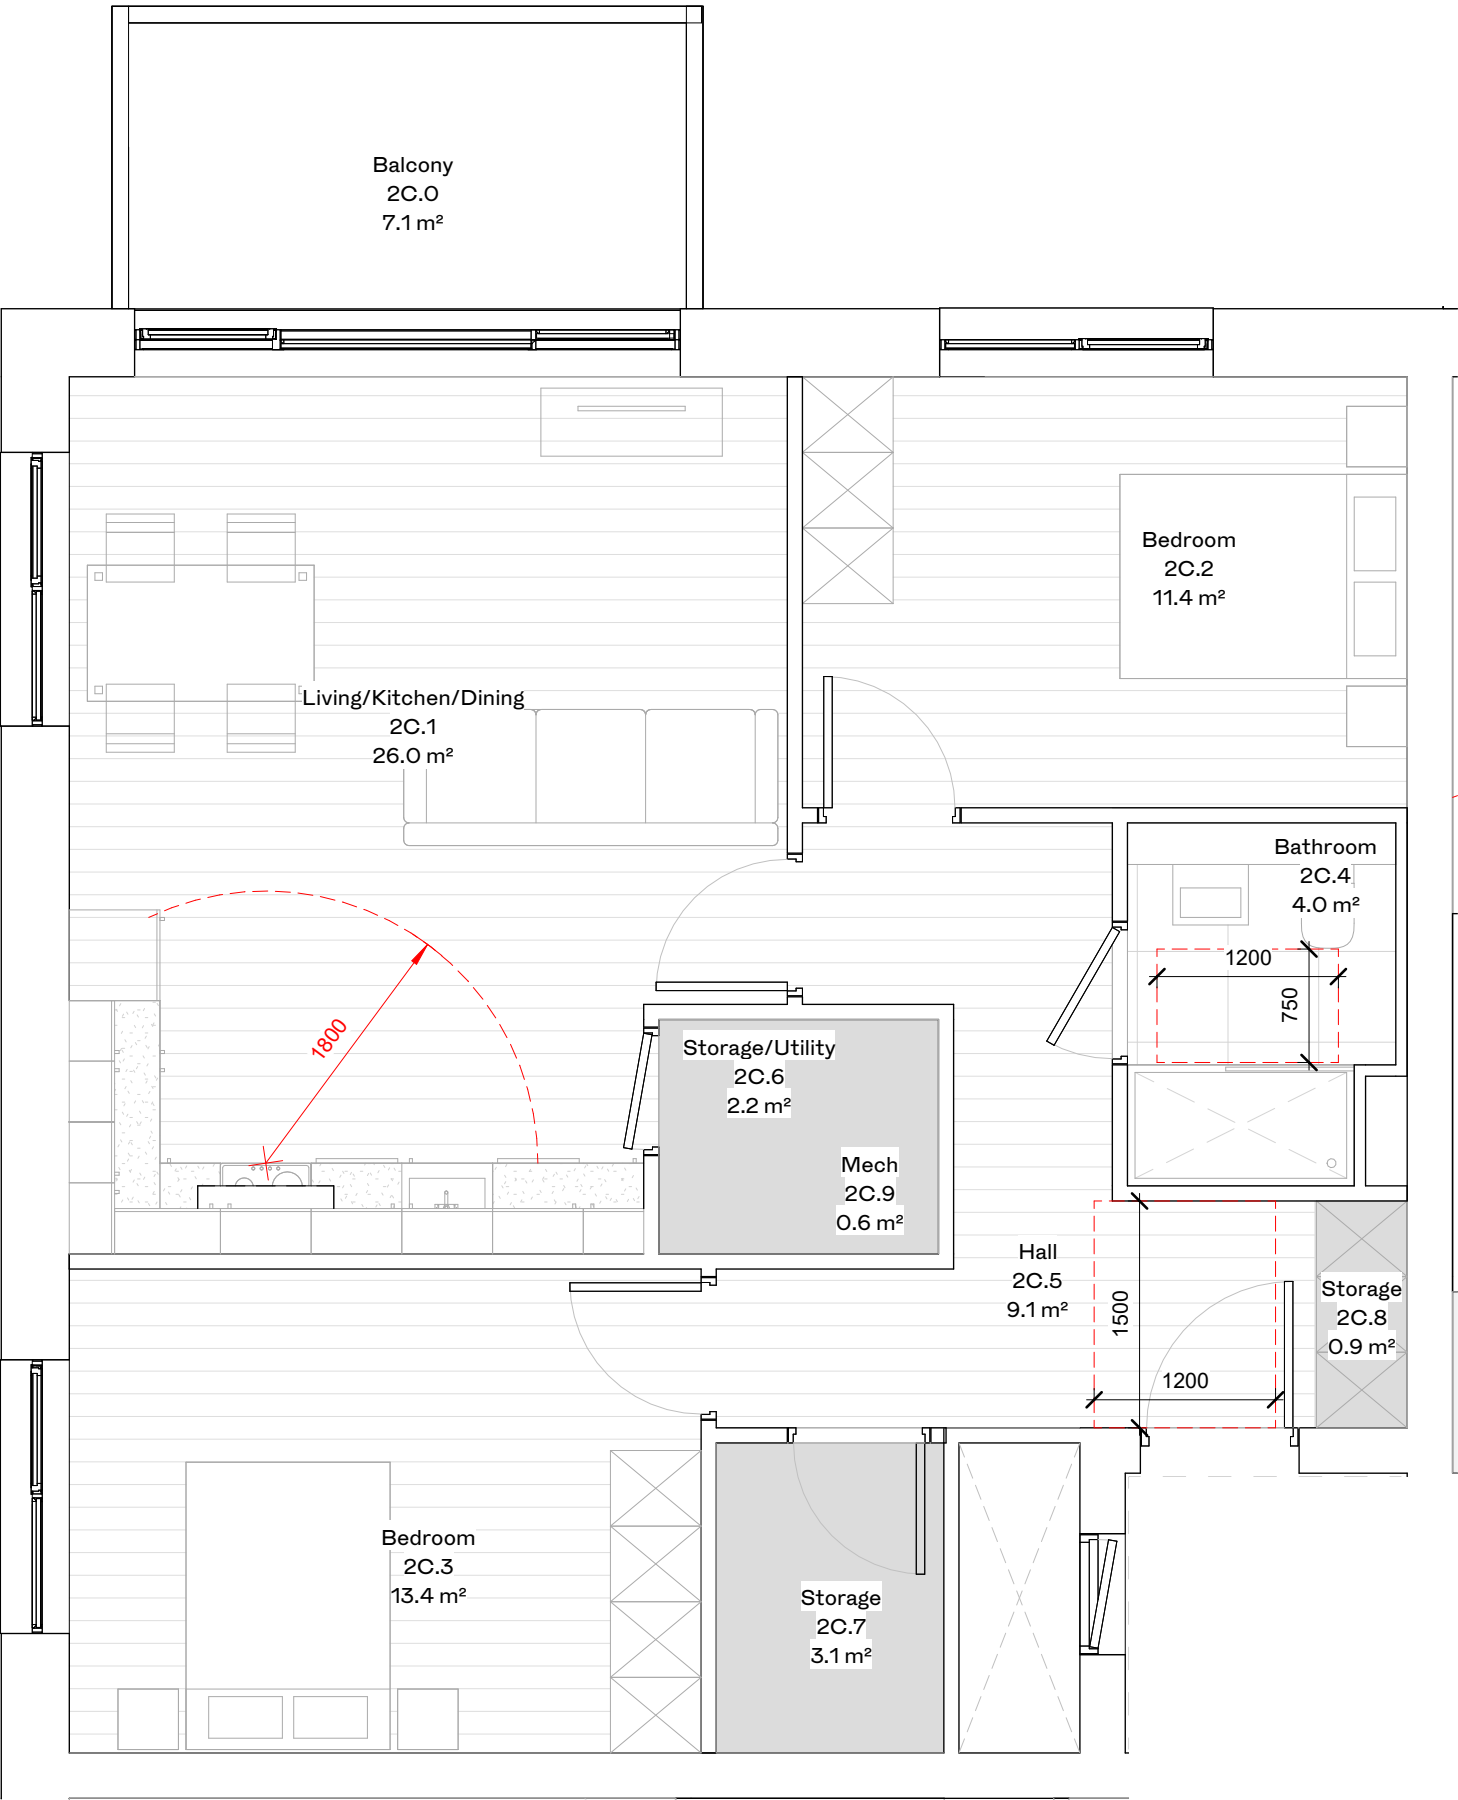

Room Schedule 2C			
Number	Name	Target Area	Area
2C.0	Balcony	7.0 m²	7.1 m²
2C.1	Living/Kitchen/Dining		26.0 m²
2C.2	Bedroom	11.4 m²	11.4 m²
2C.3	Bedroom	11.4 m²	13.4 m²
2C.4	Bathroom		4.0 m²
2C.5	Hall		9.1 m²
2C.6	Storage/Utility	6.0 m²	2.2 m²
2C.7	Storage		3.1 m²
2C.8	Storage		0.9 m²
2C.9	Mech		0.6 m²
TOTAL		73 m²	73.8 m²

6.2 m²

P01	11/09/2026	ISSUED FOR PLANNING - LRD Stage 3	PT	EM
REV	DATE	DESCRIPTION	CKH	DRN

STATUS CODE DESCRIPTION
SUITABLE FOR PLANNING

CLIENT
URBAN LIFE

PROJECT
Ellenfield Place Beaumont Road

DRAWING
UNIT TYPE PLAN
APARTMENT TYPE 2C

PROJECT NUMBER
951322

DATE
XX/XX/XX

SCALE@ A3:
1 : 50

DRAWN/CHECKED:
Author/ Checker

STATUS CODE:	DRAWING NUMBER	REVISION
S2	EPB-HJL-XX-ZZ-DR-A-1608	P01

Henry J Lyons

Architecture + Interiors henryjlyons.com	+353 1 888 3333 info@henryjlyons.com	51-54 Pearse Street Dublin D02 KA66
---	---	--