


- NOTES:
- DO NOT SCALE. USE FIGURED DIMENSIONS ONLY.
 - THIS DRAWING IS TO BE READ IN CONJUNCTION WITH ALL OTHER RELEVANT ARCHITECTURAL AND ENGINEERING DRAWINGS.

LEGEND

- SITE BOUNDARY
■ 00.000 PROPOSED ROAD LEVEL
XXX PROPOSED CHAINAGE
1/xxx PROPOSED ROAD GRADIENT
FFL 109.7 PROPOSED FINISHED FLOOR LEVEL

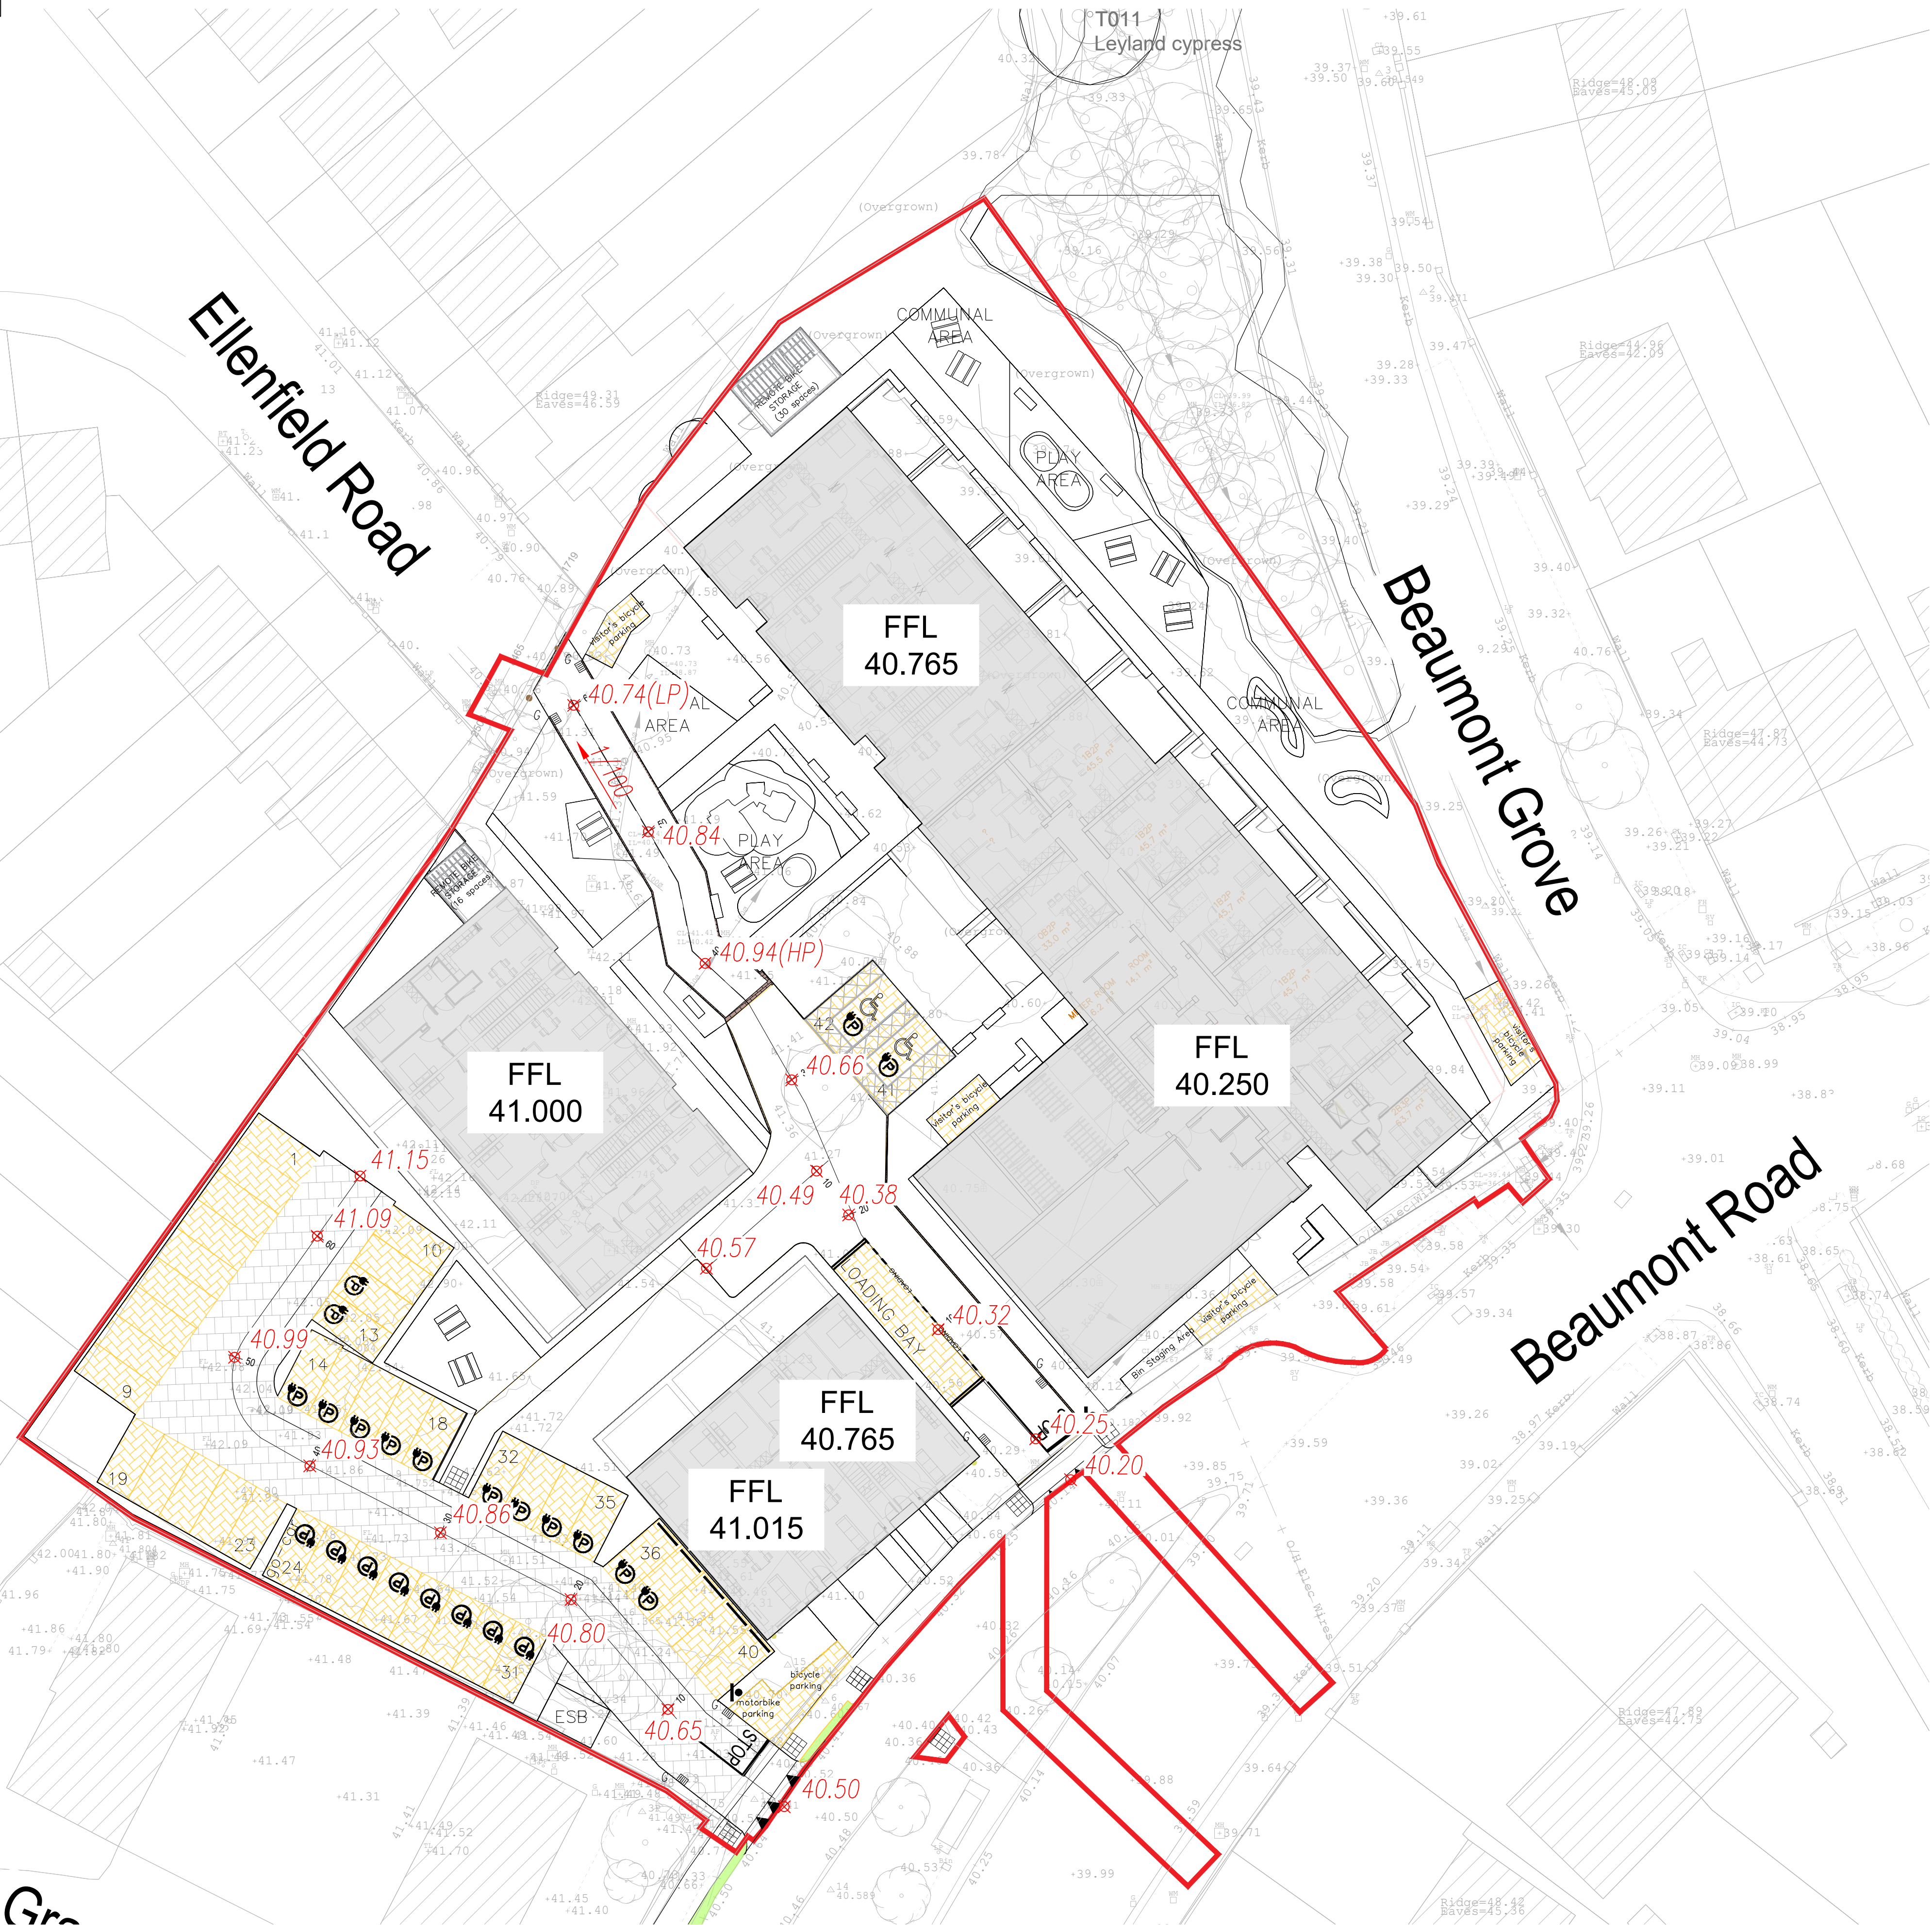

PROPOSED ROAD LAYOUT & LEVELS
SCALE 1: 250 @A1

Rev	Date	Description	By	Chk
Amendments				
Project PROPOSED RESIDENTIAL DEVELOPMENT ELLENFIELD PLACE, BEAUMONT ROAD, DUBLIN 9				
Title PROPOSED ROAD LAYOUT & LEVELS				
Client URBAN LIFE				
FOR PLANNING ONLY				
Designed By	BL	Approved	BG	Waterman Ref 20-048
Drawn By	SH	Date	SEPT.2026	Project Ref AS SHOWN @A1
Project - Originator - Volume - Level - Type - Role - Number				Revision
PRD - WMC - ZZ - XX-DR- C -P2011				-



BLOCK S, EASTPOINT BUSINESS PARK, ALFIE BYRNE ROAD,
DUBLIN D03 H3F4 IRELAND. Tel: (01) 664 8900
Email: info@waterman-moylan.ie www.waterman-moylan.ie