
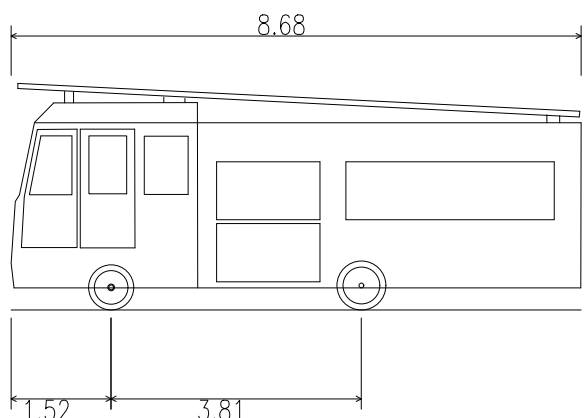


This drawing should not be scaled. Dimensions to be verified on site.
Any discrepancies should be referred to the Engineer prior to work being put in hand.
This drawing is the property of Waterman Moylan Consulting Engineers Limited and is
issued on the condition that it is not copied, reproduced, retained or disclosed to any unauthorized person, either
wholly or in part without the consent in writing of
Waterman Moylan Consulting Engineers Limited
Block S East Point Business Park, Dublin D03 H3F4 Ireland
1-353 1 864 8900.


- NOTES:
- DO NOT SCALE. USE FIGURED DIMENSIONS ONLY.
 - THIS DRAWING IS TO BE READ IN CONJUNCTION WITH ALL OTHER RELEVANT ARCHITECTURAL AND ENGINEERING DRAWINGS.

LEGEND:

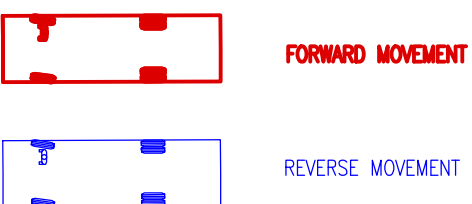

DB32 FIRE APPLIANCE

OVERALL LENGTH	8.680M
OVERALL WIDTH	2.180M
OVERALL BODY HEIGHT	3.452M
MIN BODY GROUND CLEARANCE	0.337M
MAX TRACK WIDTH	2.121M
LOCK-TO-LOCK TIME	6.00S
CURB TO CURB TURNING RADIUS	7.910M

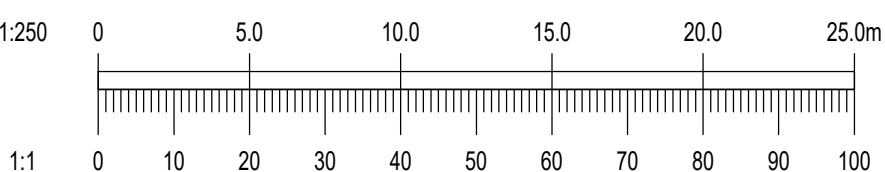

Ordnance Survey Ireland Licence
No. EN 00060226 © Ordnance Survey
Ireland/Government of Ireland.

Rev	Date	Description	By	Chk
Amendments				

Project
**PROPOSED RESIDENTIAL DEVELOPMENT
ELLENFIELD PLACE, BEAUMONT ROAD,
DUBLIN 9**

Title
SWEPT PATH ANALYSIS - FIRE TENDER

Client
URBAN LIFE


waterman moylan

BLOCK S, EASTPOINT BUSINESS PARK, ALFIE BYRNE ROAD,
DUBLIN D03 H3F4 IRELAND. Tel: (01) 864 8900
Email: info@waterman-moylan.ie www.waterman-moylan.ie

Status
FOR PLANNING ONLY

Designed By	BL	Approved	BG	Waterman Ref	20-048
Drawn By	SH	Date	SEPT.2026	Scale	AS SHOWN @A1

Project	Originator	Volume	Level	Type	Role	Number	Revision
PRD - WMC - ZZ	-XX-DR-	C	-P2051	-			

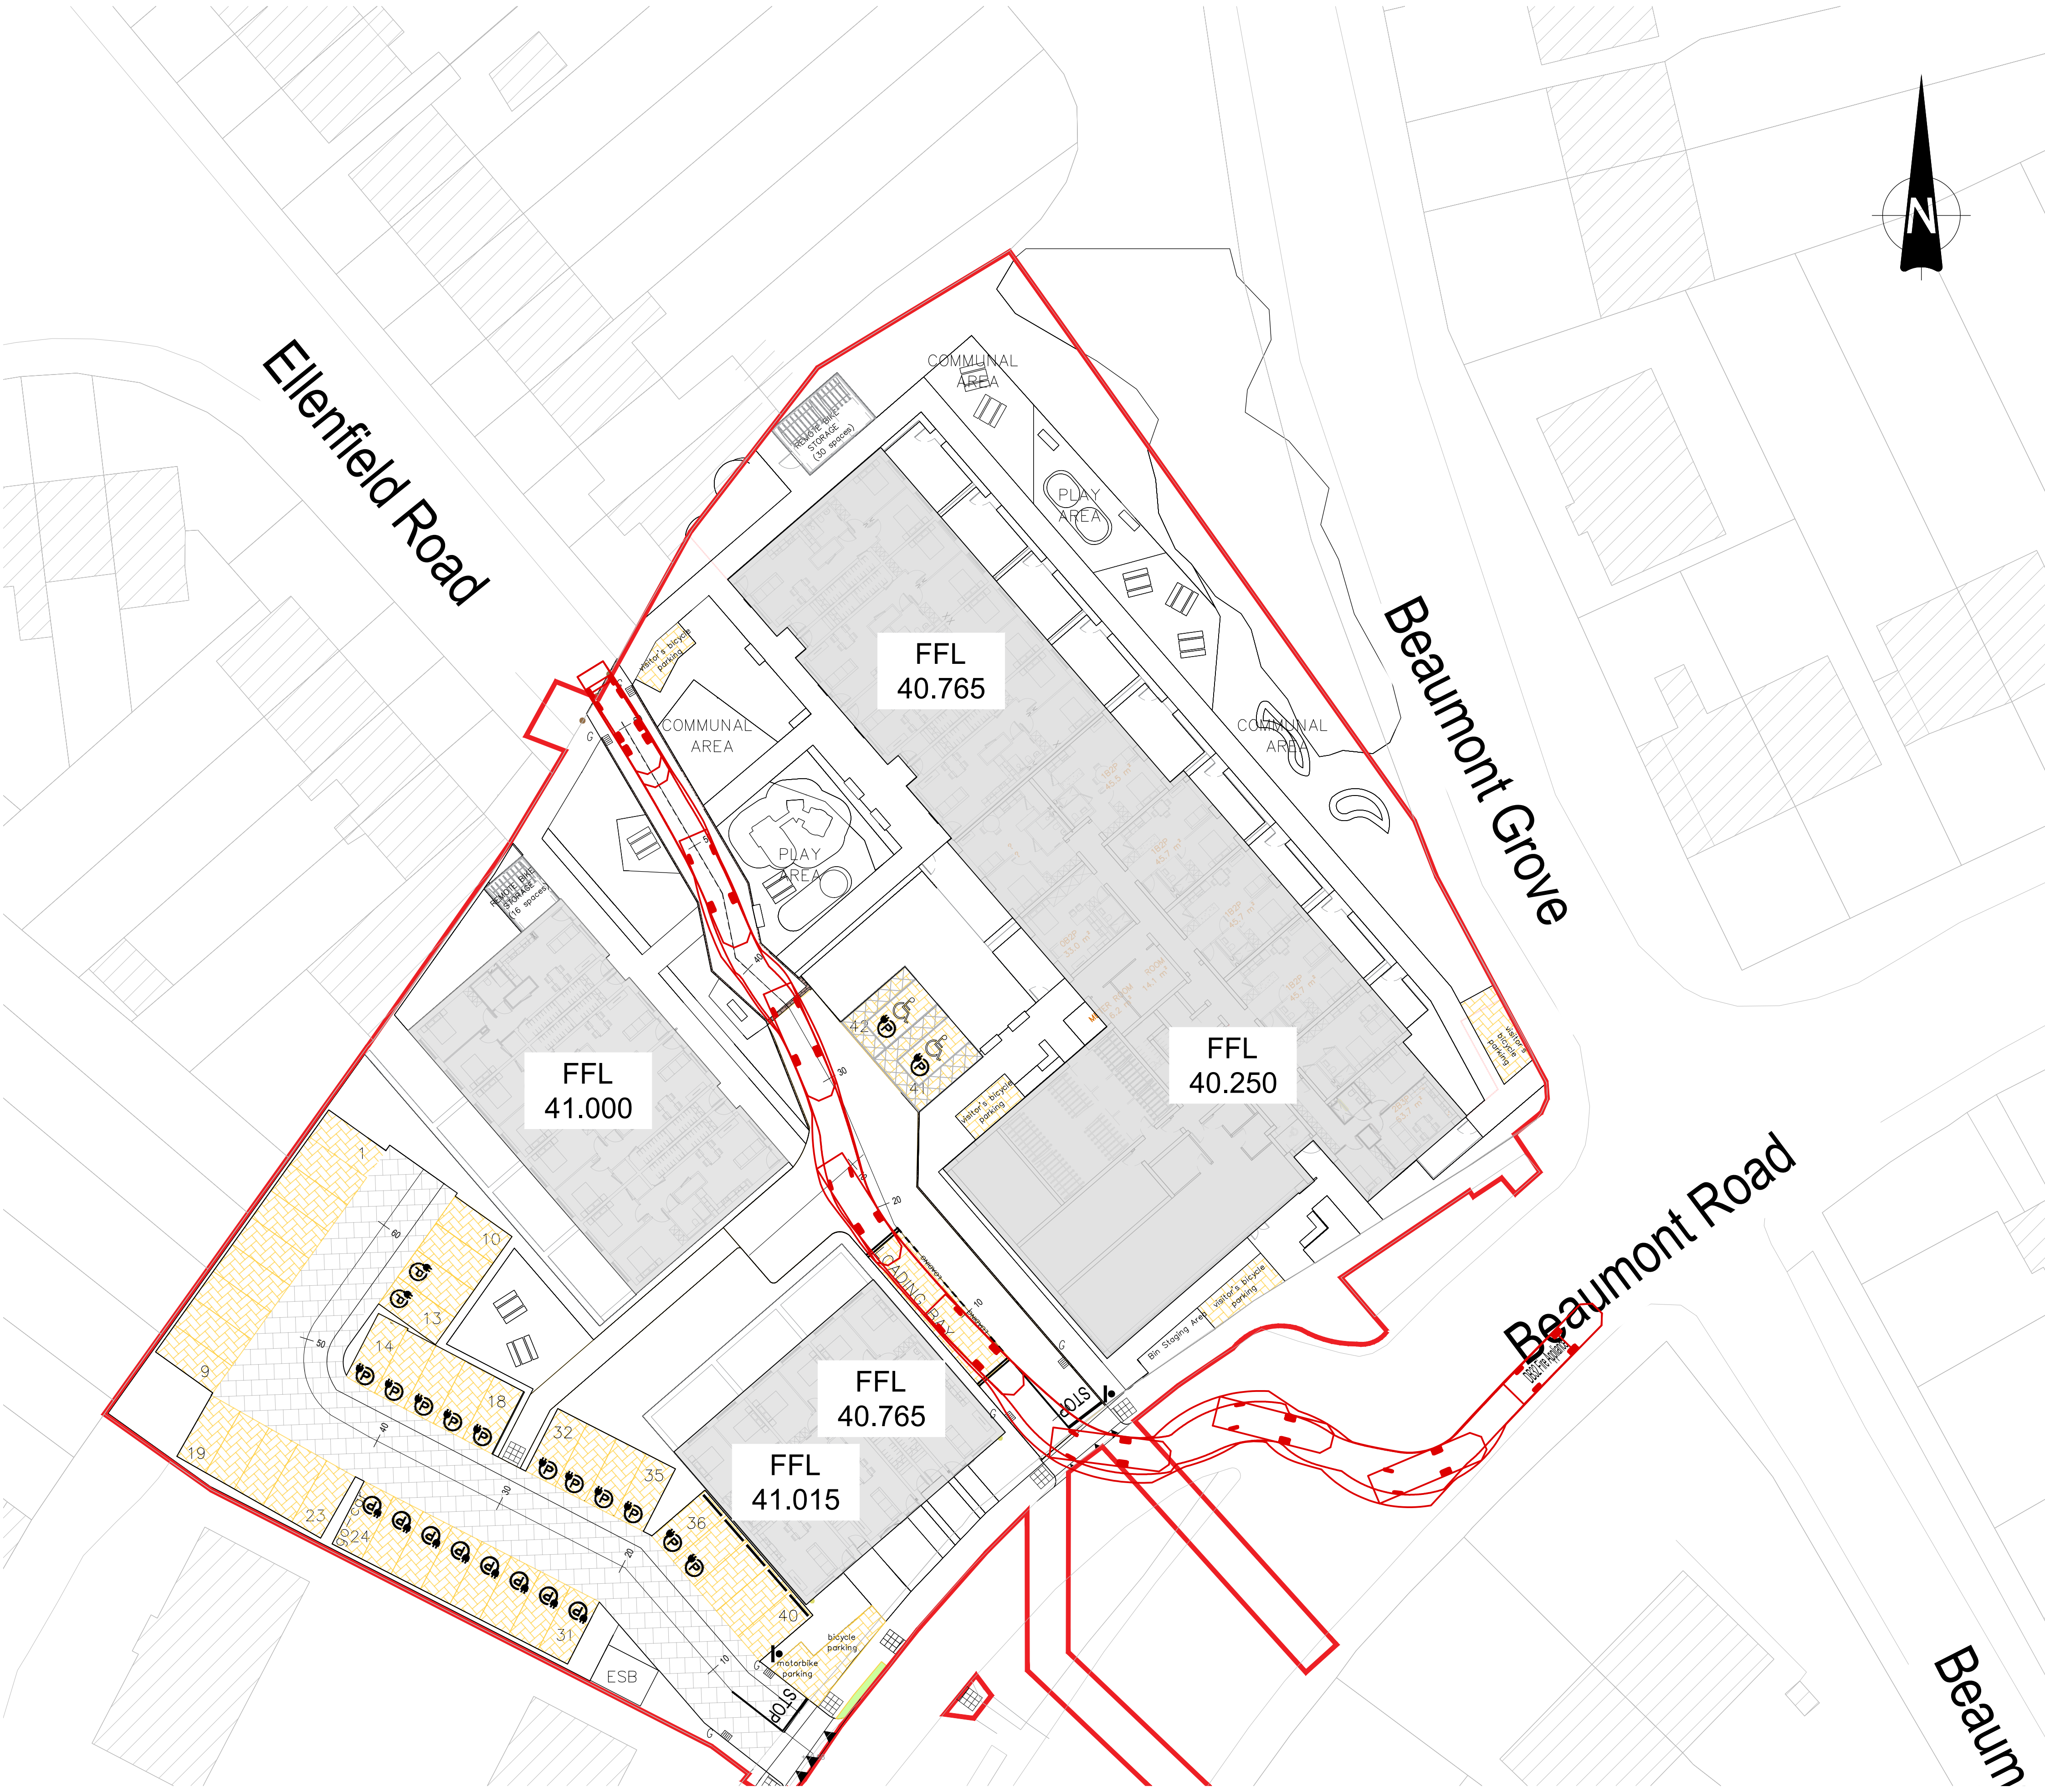

SWEPT PATH ANALYSIS - FIRE TENDER

SCALE 1: 250 @A1