


This drawing should not be scaled. Dimensions to be verified on site.
Any discrepancies should be referred to the Engineer prior to work being put in hand.
This drawing is the property of Waterman Moylan Consulting Engineers Limited and is
issued on the condition that it is not copied, reproduced, retained or disclosed to any unauthorized person, either
wholly or in part without the consent in writing of
Waterman Moylan Consulting Engineers Limited
Block S East Point Business Park, Dublin D03 H3F4 Ireland
1-353 1 864 8900.

NOTES:

1. DO NOT SCALE. USE FIGURED DIMENSIONS ONLY.
2. THIS DRAWING IS TO BE READ IN CONJUNCTION WITH ALL OTHER RELEVANT ARCHITECTURAL AND ENGINEERING DRAWINGS.

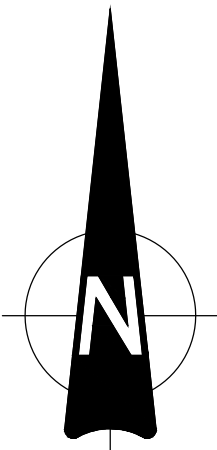


LEGEND:



FORWARD MOVEMENT




REVERSE MOVEMENT

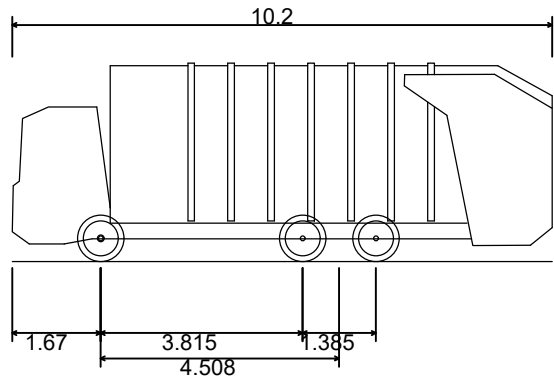

Phoenix 2 Duo (P2-12W with Elite 6x4 chassis)

Overall Length	10.200m
Overall Width	2.530m
Overall Body Height	3.751m
Min Body Ground Clearance	0.304m
Track Width	2.500m
Lock-to-lock time	4.00s
Curb to Curb Turning Radius	7.800m

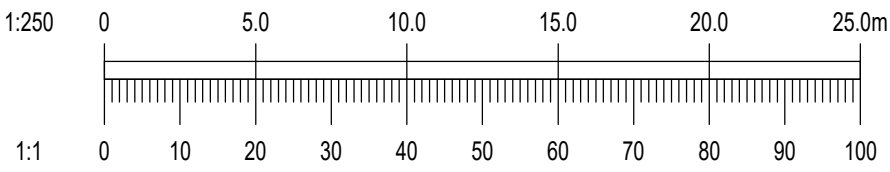

SWEPT PATH ANALYSIS – REFUSE CAR

SCALE 1: 250 @A1

Ordnance Survey Ireland Licence
No. EN 00060226 © Ordnance Survey
Ireland/Government of Ireland.

Rev	Date	Description	By	Chk
-----	------	-------------	----	-----

Amendments

Project
**PROPOSED RESIDENTIAL DEVELOPMENT
ELLENFIELD PLACE, BEAUMONT ROAD,
DUBLIN 9**

Title
SWEPT PATH ANALYSIS - REFUSE VEHICLE

Client
URBAN LIFE



BLOCK S, EASTPOINT BUSINESS PARK, ALFIE BYRNE ROAD,
DUBLIN D03 H3F4 IRELAND. Tel: (01) 864 8900
Email: info@waterman-moylan.ie www.waterman-moylan.ie

Status
FOR PLANNING ONLY

Designed By	BL	Approved	BG	Waterman Ref	20-048
Drawn By	VU	Date	SEPT.2026	Scale 1:250 @A1	AS SHOWN @A1

Project	Originator	Volume	Level	Type	Role	Number	Revision
PRD - WMC - ZZ	-	-	-	-	-	-	-