
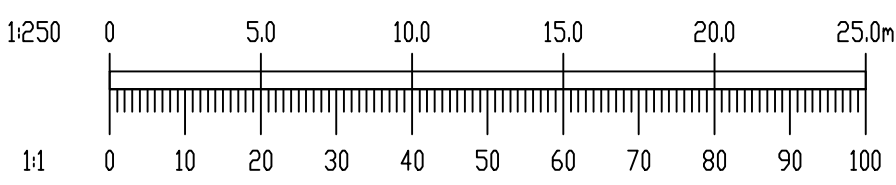
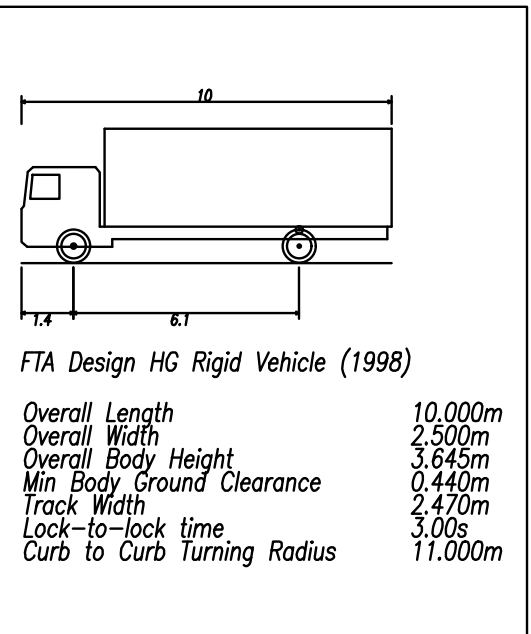


NOTES:

- DO NOT SCALE. USE FIGURED DIMENSIONS ONLY.
- THIS DRAWING IS TO BE READ IN CONJUNCTION WITH ALL OTHER RELEVANT ARCHITECTURAL AND ENGINEERING DRAWINGS.

LEGEND:

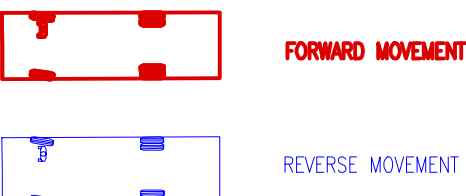

Rev	Date	Description	By	CHK
Amendments				

Project
**PROPOSED RESIDENTIAL DEVELOPMENT
ELLENFIELD PLACE, BEAUMONT ROAD,
DUBLIN 9**

Title
SWEPT PATH ANALYSIS - RIGID VEHICLE

Client
URBAN LIFE




BLOCK S, EASTPOINT BUSINESS PARK, ALFIE BYRNE ROAD,
DUBLIN D03 H3F4 IRELAND. Tel: (01) 664 8900
Email: info@waterman-moylan.ie www.waterman-moylan.ie

Status
FOR PLANNING ONLY

Designed By	BL	Approved	BG	Waterman Ref	20-048
Drawn By	SH	Date	SEPT.2026	Scales @ A1	1:250 @A1

Project	Originator	Volume	Level	Type	Role	Number	Revision
PRD - WMC - ZZ - XX-DR- C - P2053							-

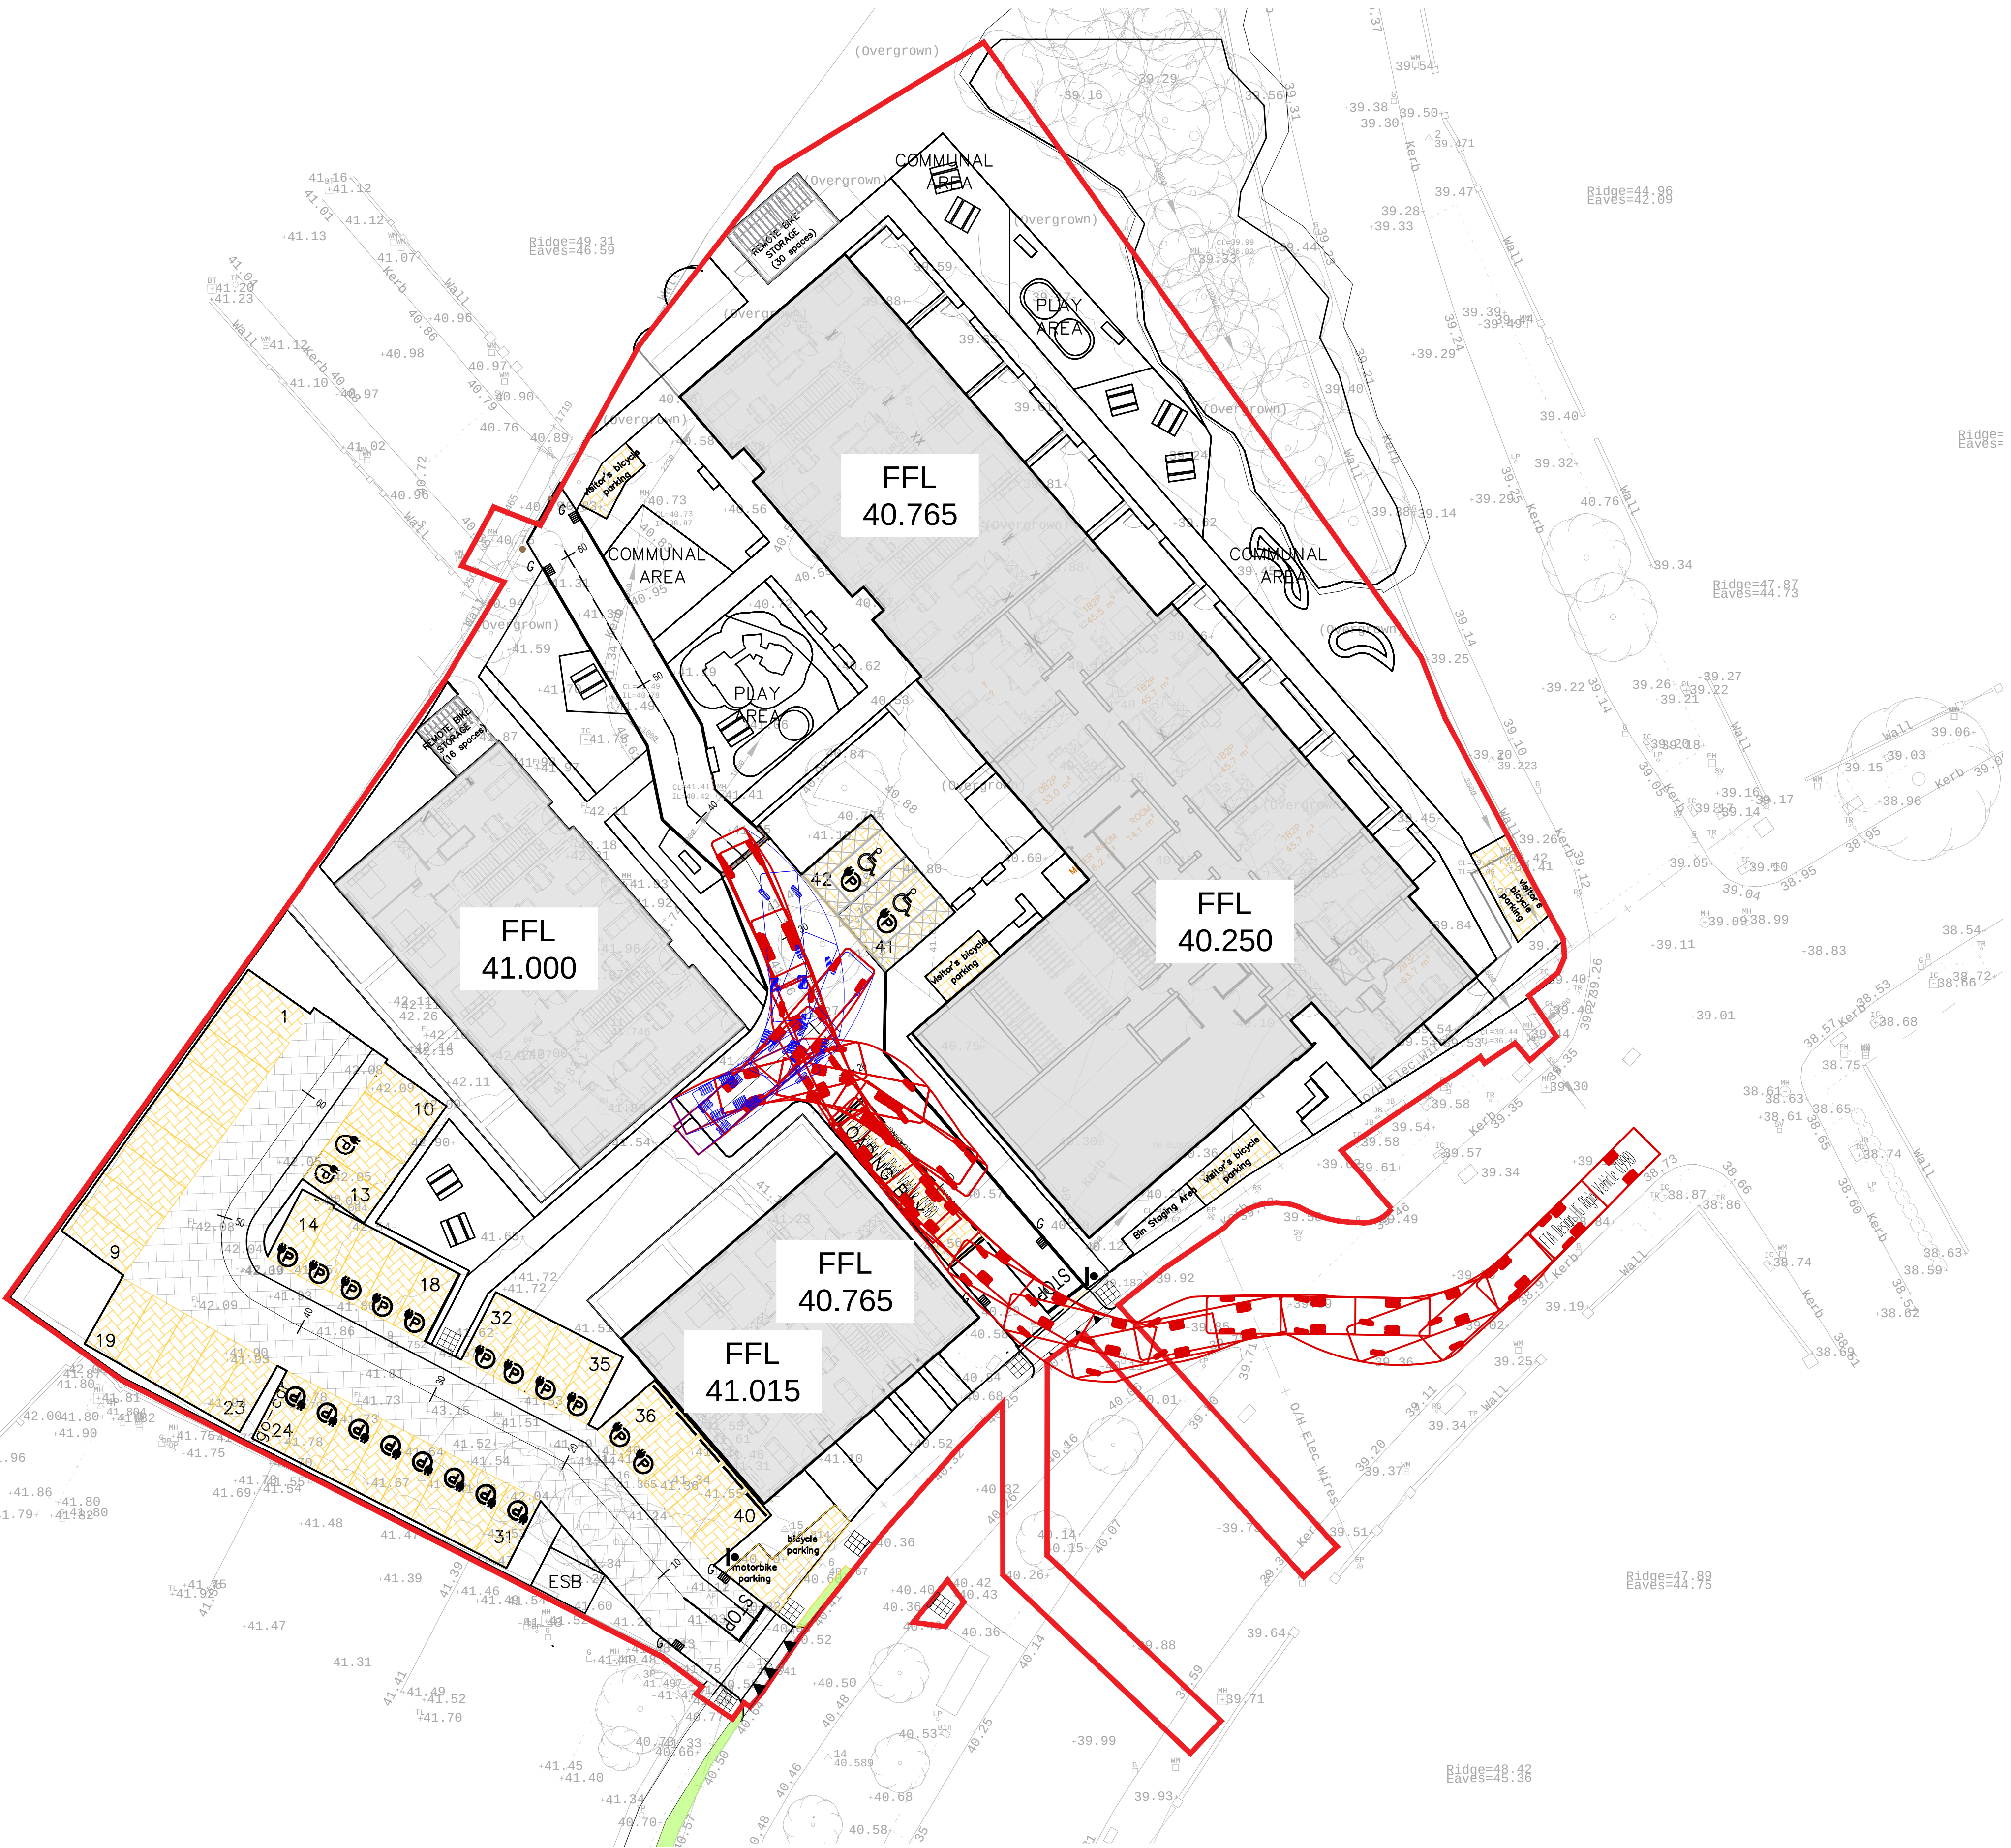

SWEPT PATH ANALYSIS – RIGID VEHICLE

SCALE 1: 250 @A1