



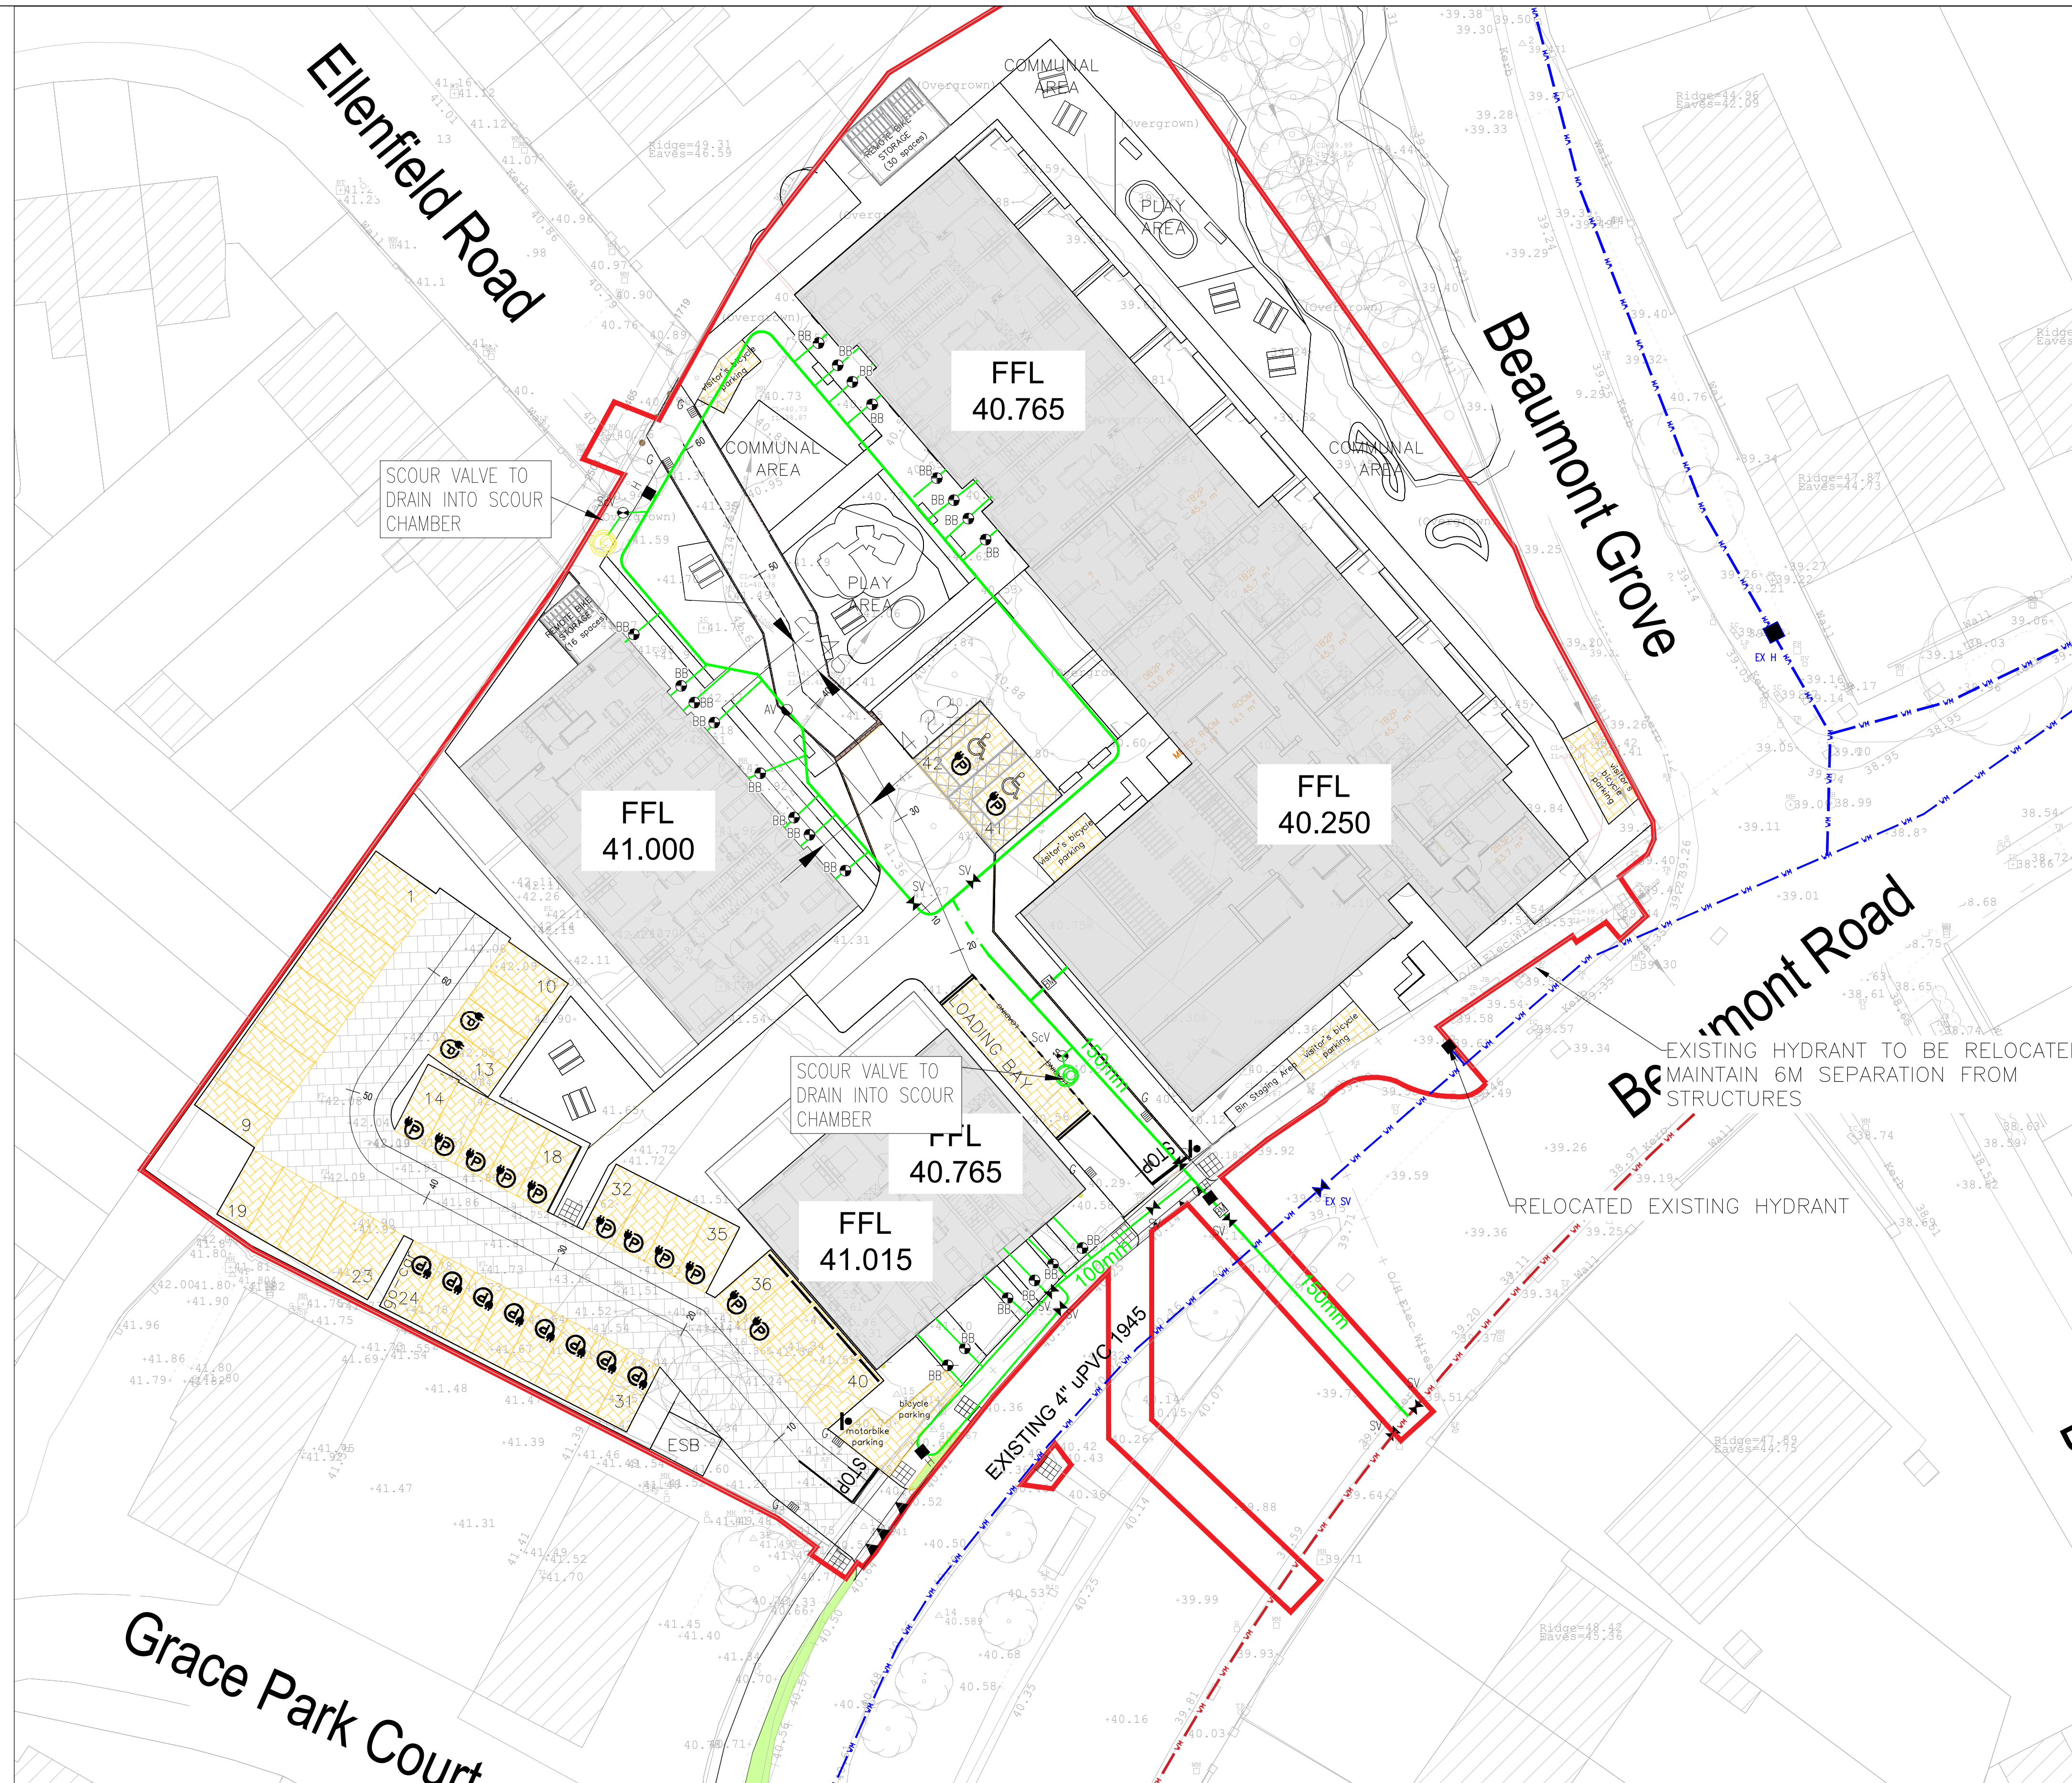

PRROPOSED WATERMAIN LAYOUT
SCALE 1:250 @A1

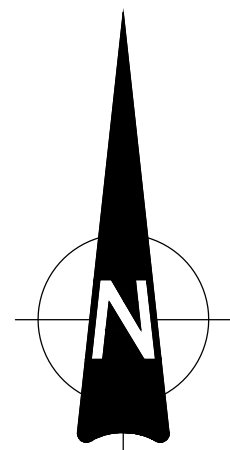


This drawing should not be scaled. Dimensions to be verified on site.
Any discrepancies should be referred to the Engineer prior to work being put in hand.
This drawing is the property of Waterman Moylan Consulting Engineers Limited and is
issued on the condition that it is not copied, reproduced, retained or disclosed to any unauthorized person, either
wholly or in part without the consent in writing of
Waterman Moylan Consulting Engineers Limited
Block 5 East Point Business Park, Dublin D03 H3F4 Ireland
1:250 1:664 8900

NOTES:

1. DO NOT SCALE. USE FIGURED DIMENSIONS ONLY.
2. THIS DRAWING IS TO BE READ IN CONJUNCTION WITH ALL OTHER RELEVANT ARCHITECTURAL AND ENGINEERING DRAWINGS.

LEGEND

- SITE BOUNDARY
- PROPOSED 100mm PE WATERMAIN
- SV PROPOSED SLUICE VALVE
- H PROPOSED HYDRANT
- ScV PROPOSED SCOUR VALVE
- BB PROPOSED BOUNDARY BOX
- BM PROPOSED BULK WATER METER
- AV PROPOSED AIR VALVE
- EX 150mm Ø EXISTING WATERMAIN
- EX 150mm WATERMAIN

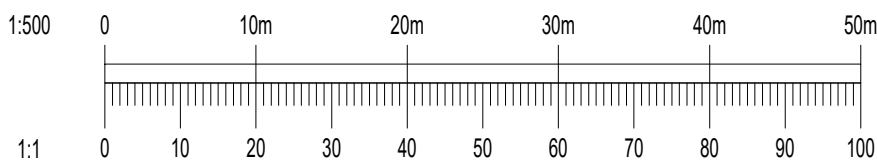

Ordnance Survey
Ordnance Survey Ireland Licence
No. EN 00060226 © Ordnance Survey
Ireland/Government of Ireland.

Rev	Date	Description	By	Chk
Amendments				

Project **PROPOSED RESIDENTIAL DEVELOPMENT
ELLENFIELD PLACE, BEAUMONT ROAD,
DUBLIN 9**

Title **PROPOSED WATERMAIN LAYOUT**

Client **URBAN LIFE**



BLOCK 5, EASTPOINT BUSINESS PARK, ALFIE BYRNE ROAD,
DUBLIN D03 H3F4 IRELAND. Tel: (01) 864 8900
Email: info@waterman-moylan.ie www.waterman-moylan.ie

FOR PLANNING ONLY				
Designed By	BL	Approved	BG	Waterman Ref
Drawn By	SH	Date	SEPT.2026	20-048
Scales @ A1				1:250 @A1
Project	Originator	Volume	Level	Type
PRD	WMC	ZZ	XX	DR
Revision				C - P2300

Drawing Location: N:\Projects\2020\048 - Beaumont Dublin Drawings\Waterman Moylan Civil\Planning 2026\048-P2300-Proposed Watermain Layout.dwg
Date: Sep 01, 2026 14:26pm