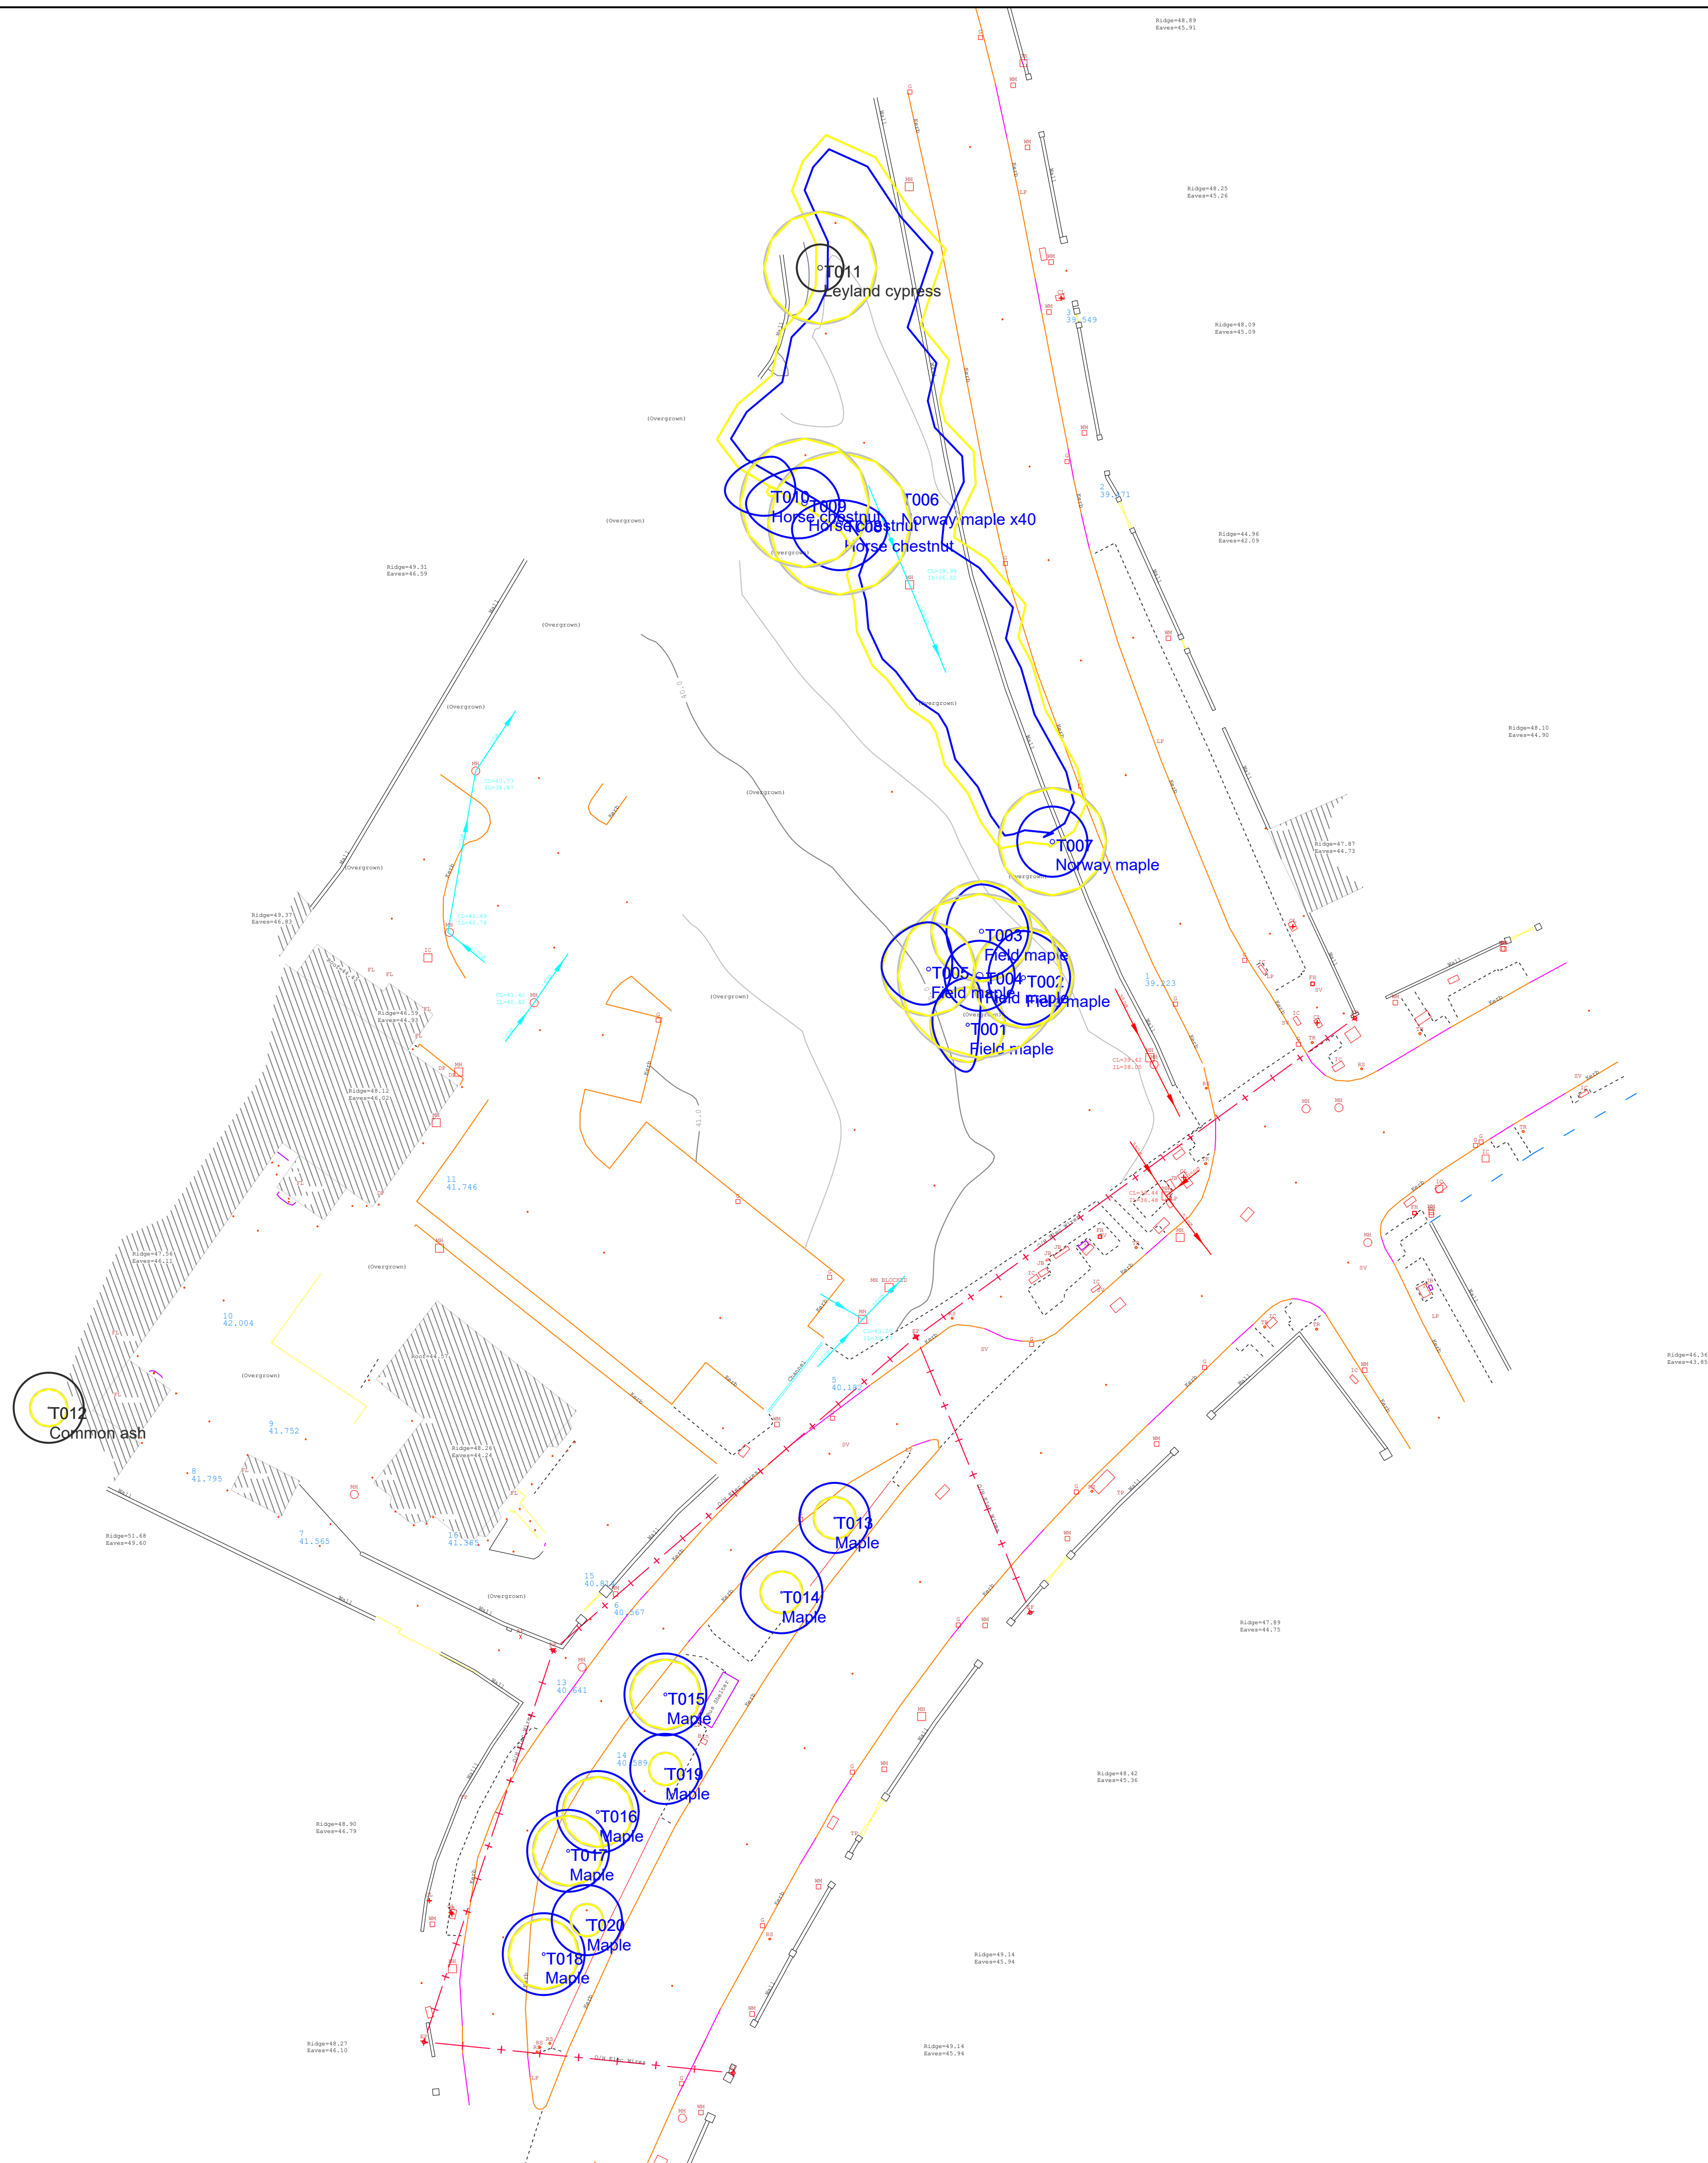


Andrew Boe BSc. (Hons) MA ArborA Email : ajboe@hotmail.co.uk
Independent Arboricultural Consultant Telephone : 07834895556

Client
Urban Life

Project
Beaumont Rd Dublin

Drawing title
Tree Constraints Plan

Date **19/01/2026**

Scale 1:500 on A1

Drawing number
a **001**

Horizontal Datum: **IRLGRID** Vertical Datum: **OSBM**